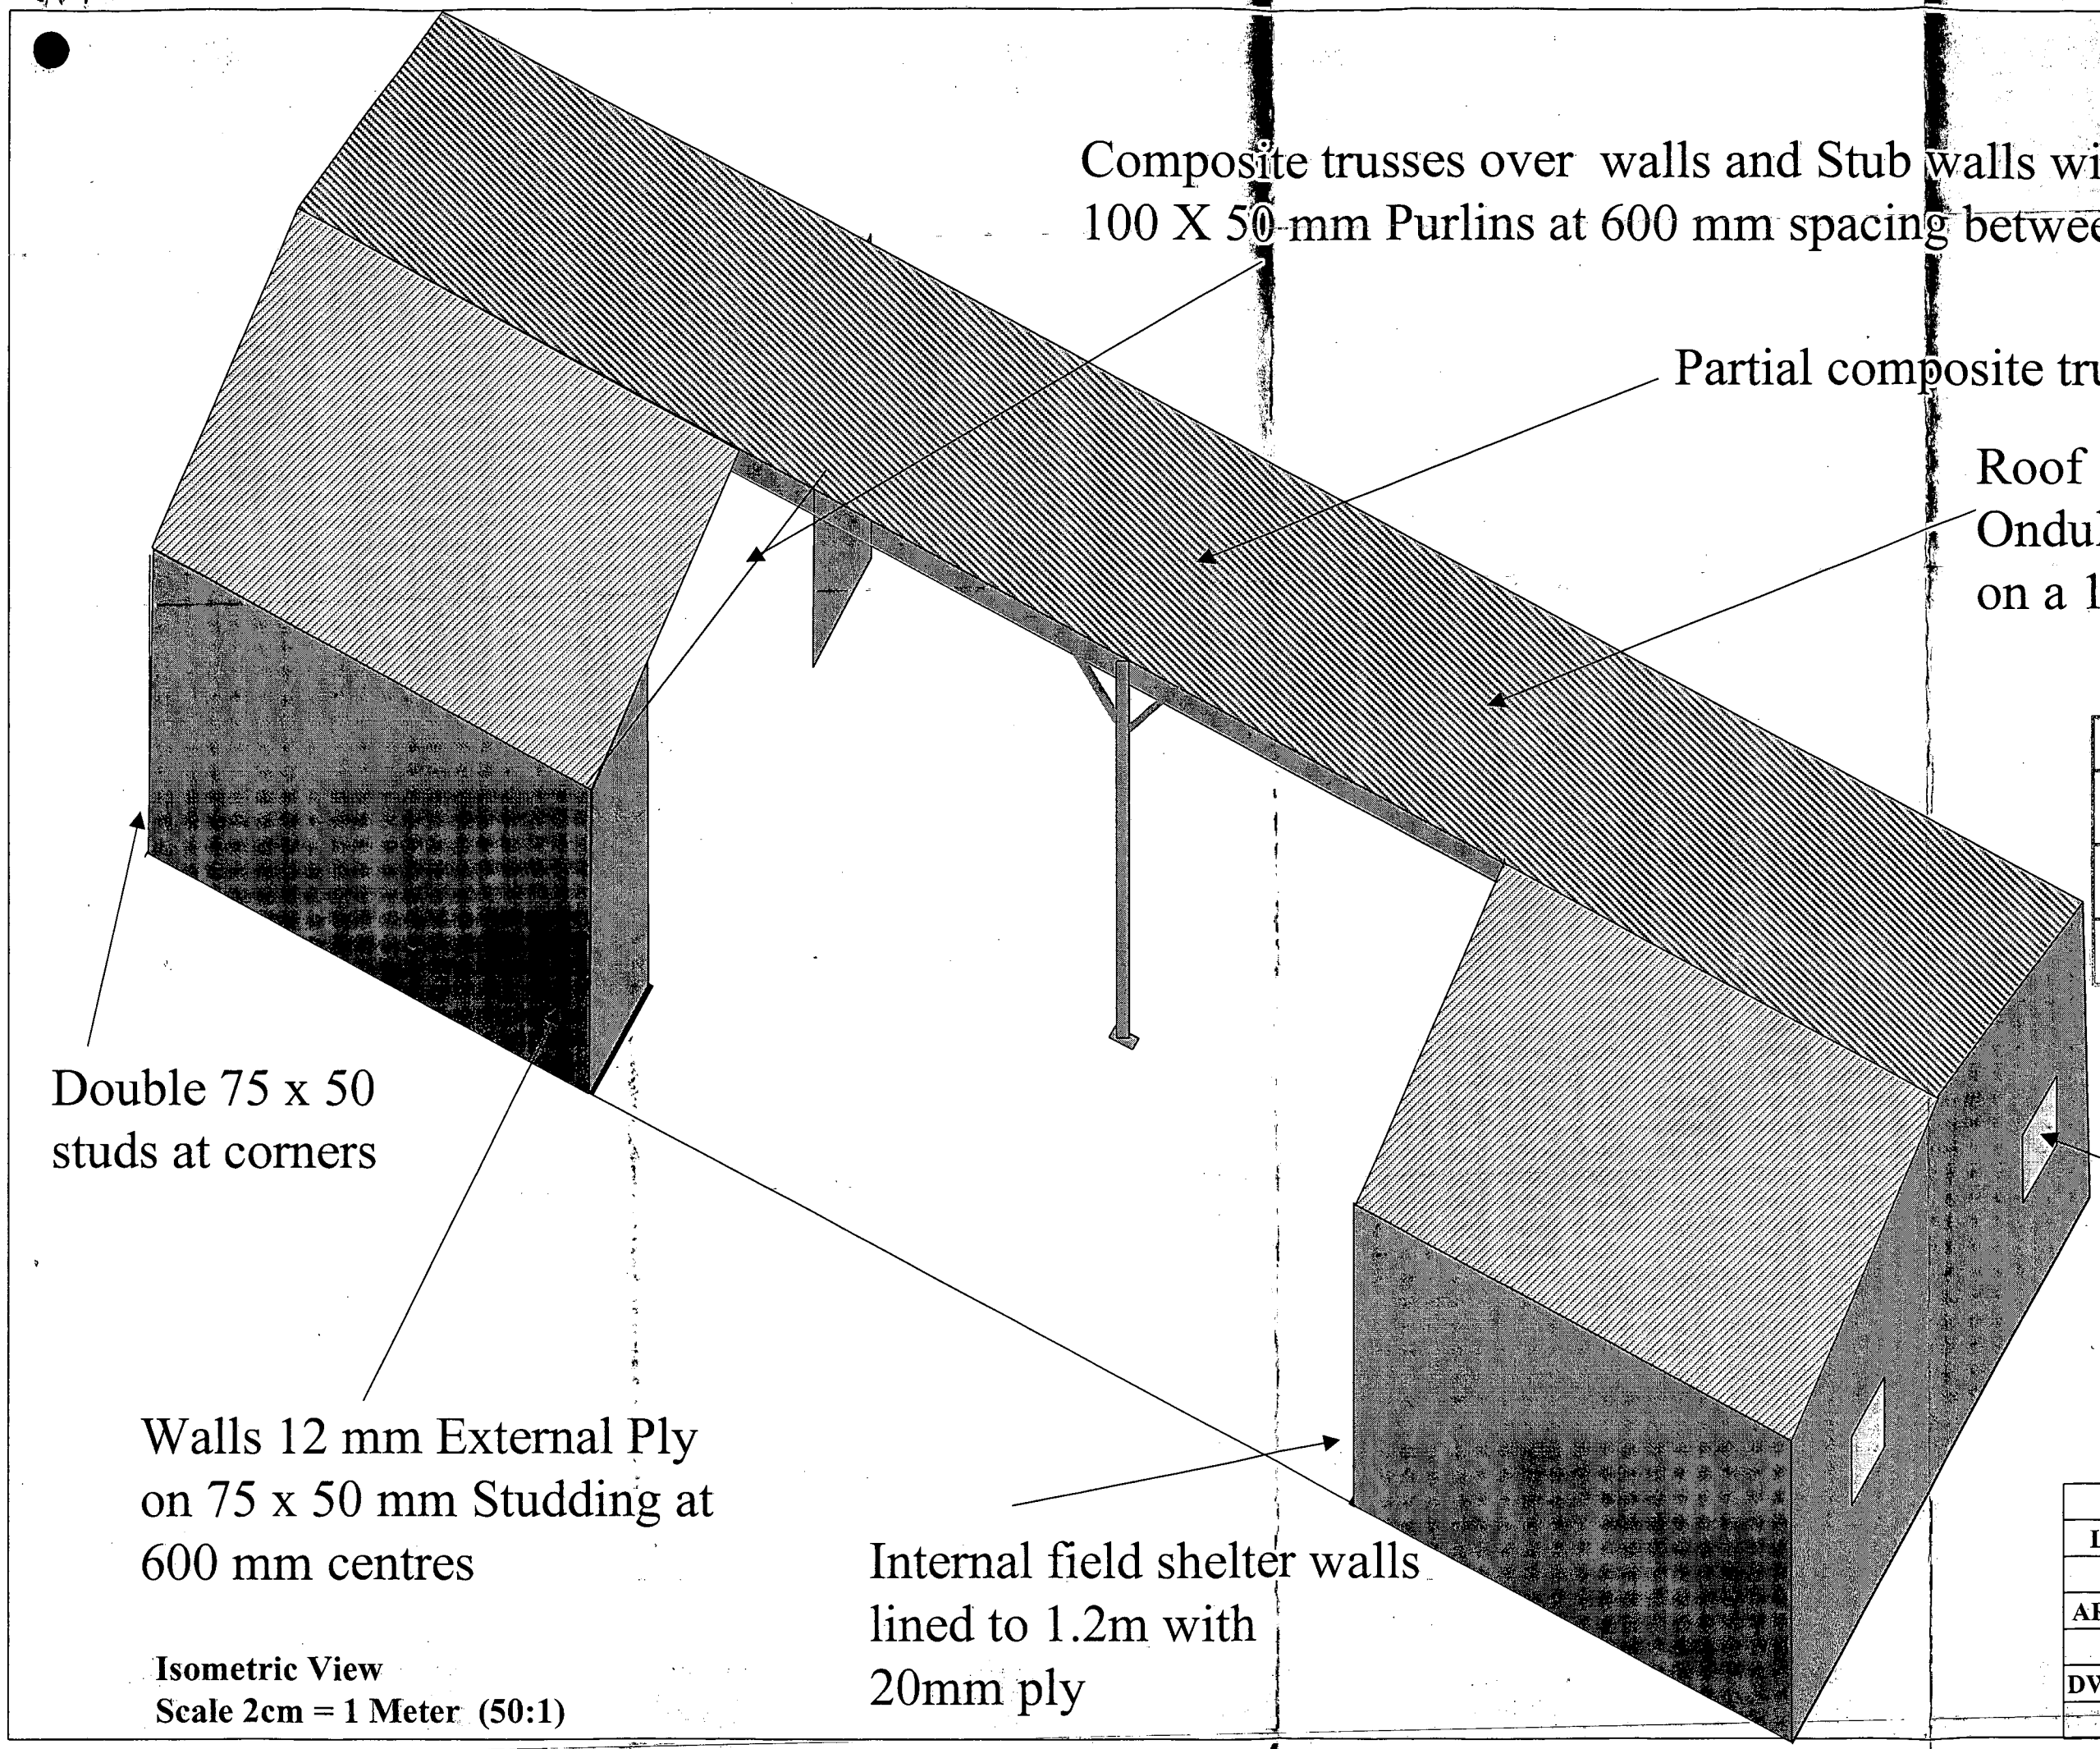


Isometric View
Scale 2cm = 1 Meter (50:1)

ARUN DISTRICT COUNCIL
No. 18 05
RECEIVED 4/11/05

NAME	R. Broadbridge
LOCATION	Dogwood House
ADDRESS	The Street, Clapham
ARUN DC REF	CL/?
DATE	October 2005
DWG NUMBER	1 of 5
SCALE	As shown on Dwg