



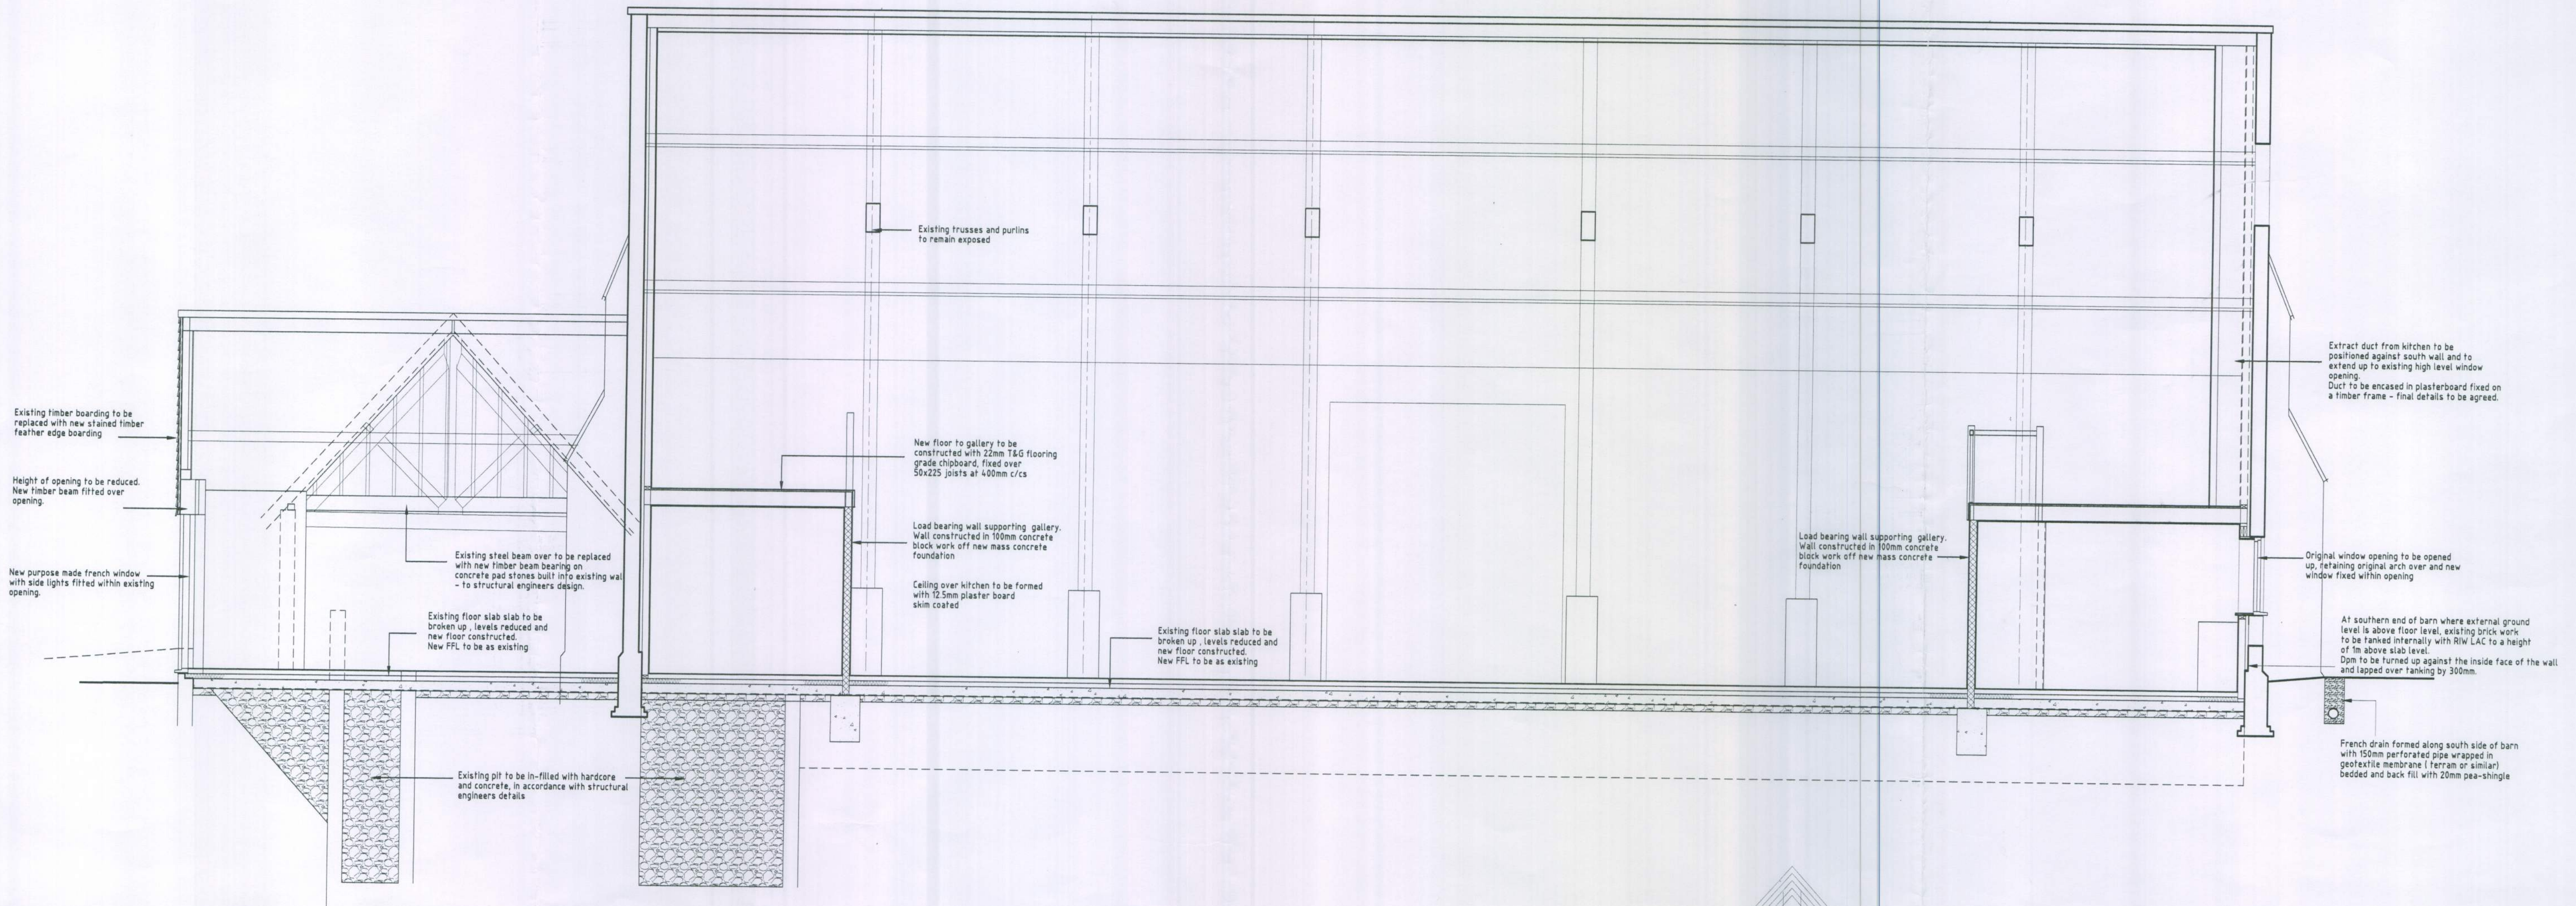

Section EE

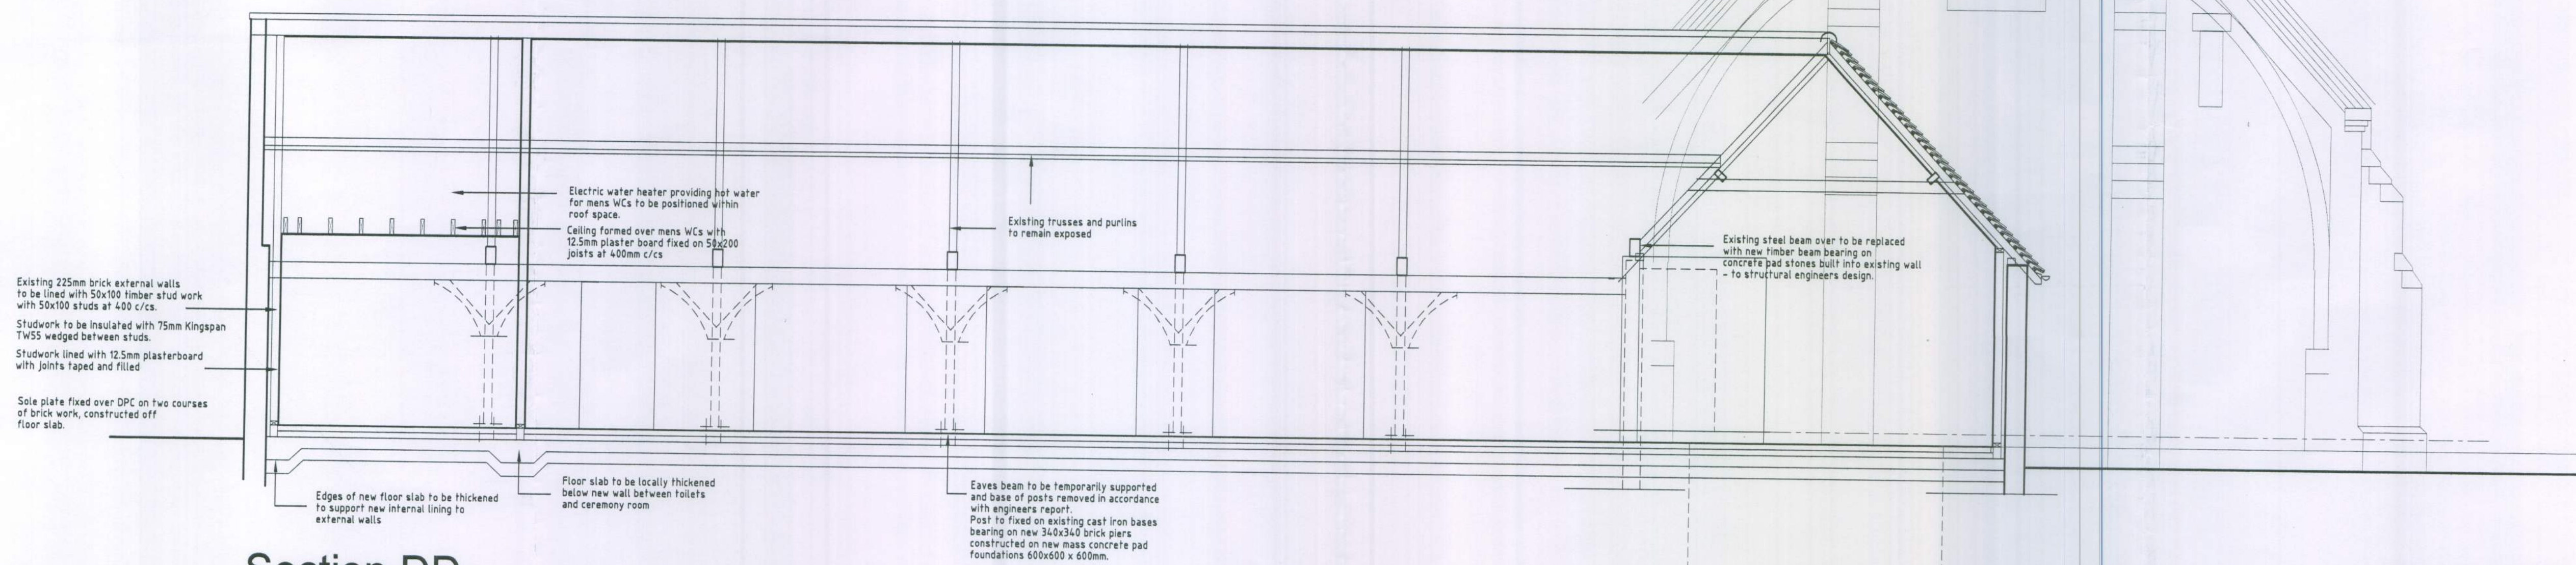

Section DD

R J C A
CHARTERED ARCHITECTS

LIME KILN BARN
COLWORTH
CHICHESTER
WEST SUSSEX
PO20 6DS

Tel 01243 787011
Fax 01243 787022

Rev A French drain and tanking added on souther wall
REVISION

Jan 2012

PROJECT			
Conversion of existing barn at Long Furlong Farm, Patching			
SUBJECT			
Sections (sheet 2 of 2)			
SCALE	DATE	DRAWING No	Rev
1:50	Nov 2011	11 / 16 / 12	A
DRAWN	CHECKED		