



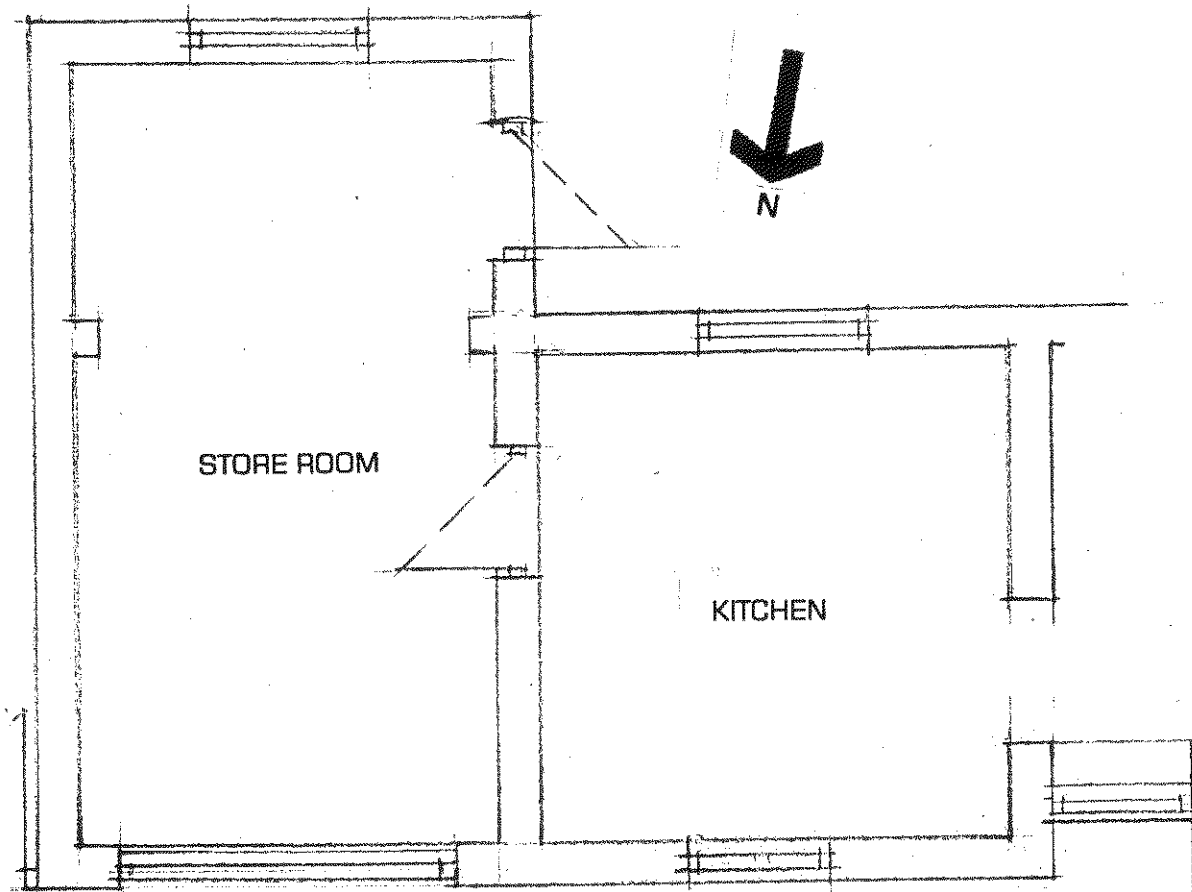

EXISTING GROUND FLOOR PLAN
AND ELEVATIONS scale 1:50

SIDE (EAST) ELEVATION

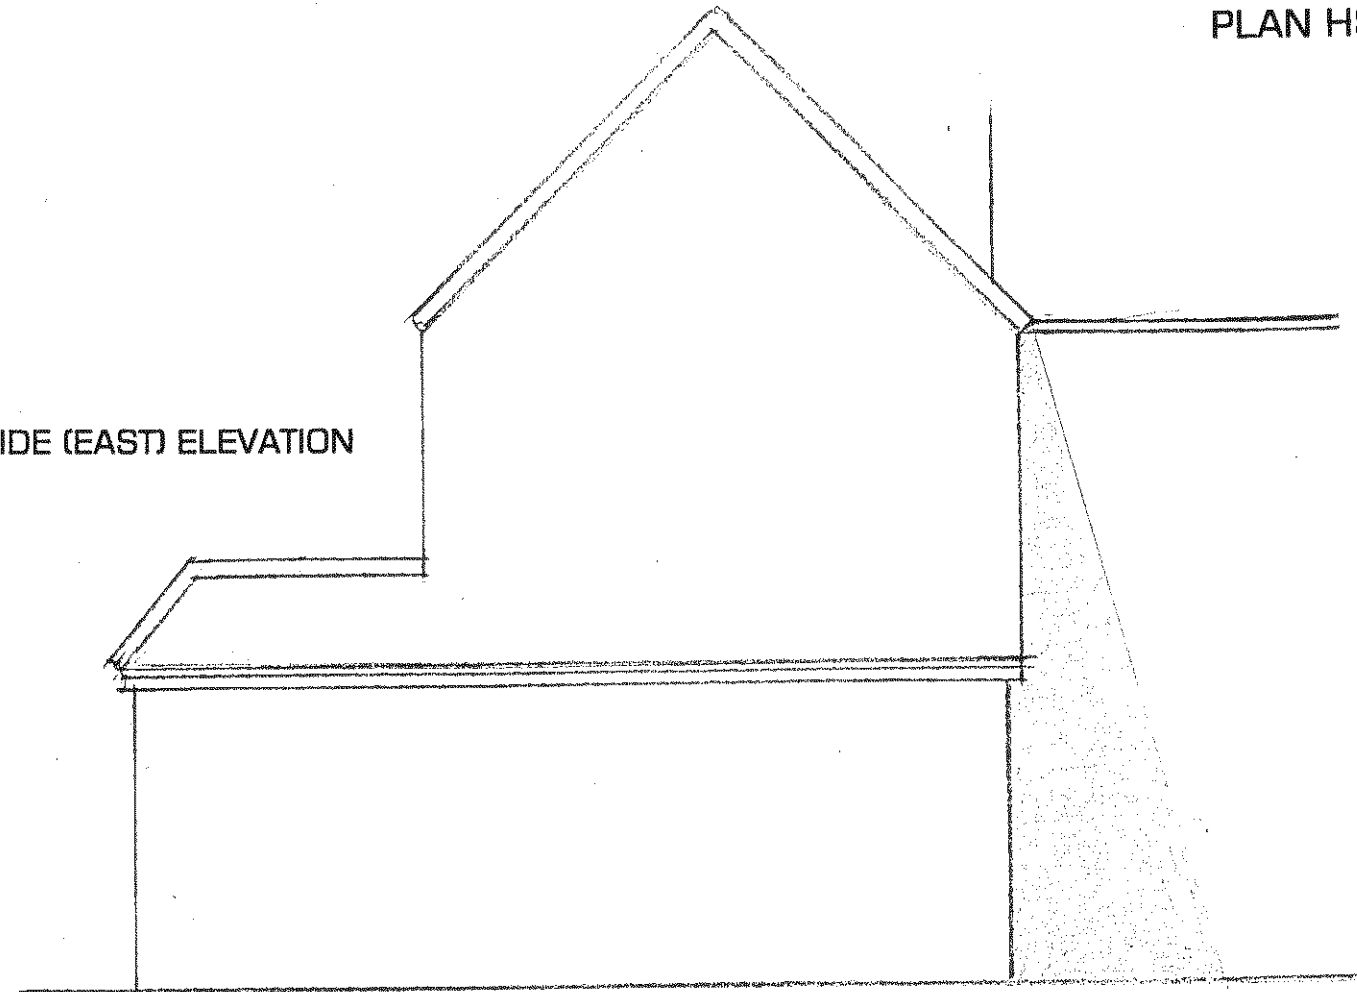

FRONT (NORTH) ELEVATION

