


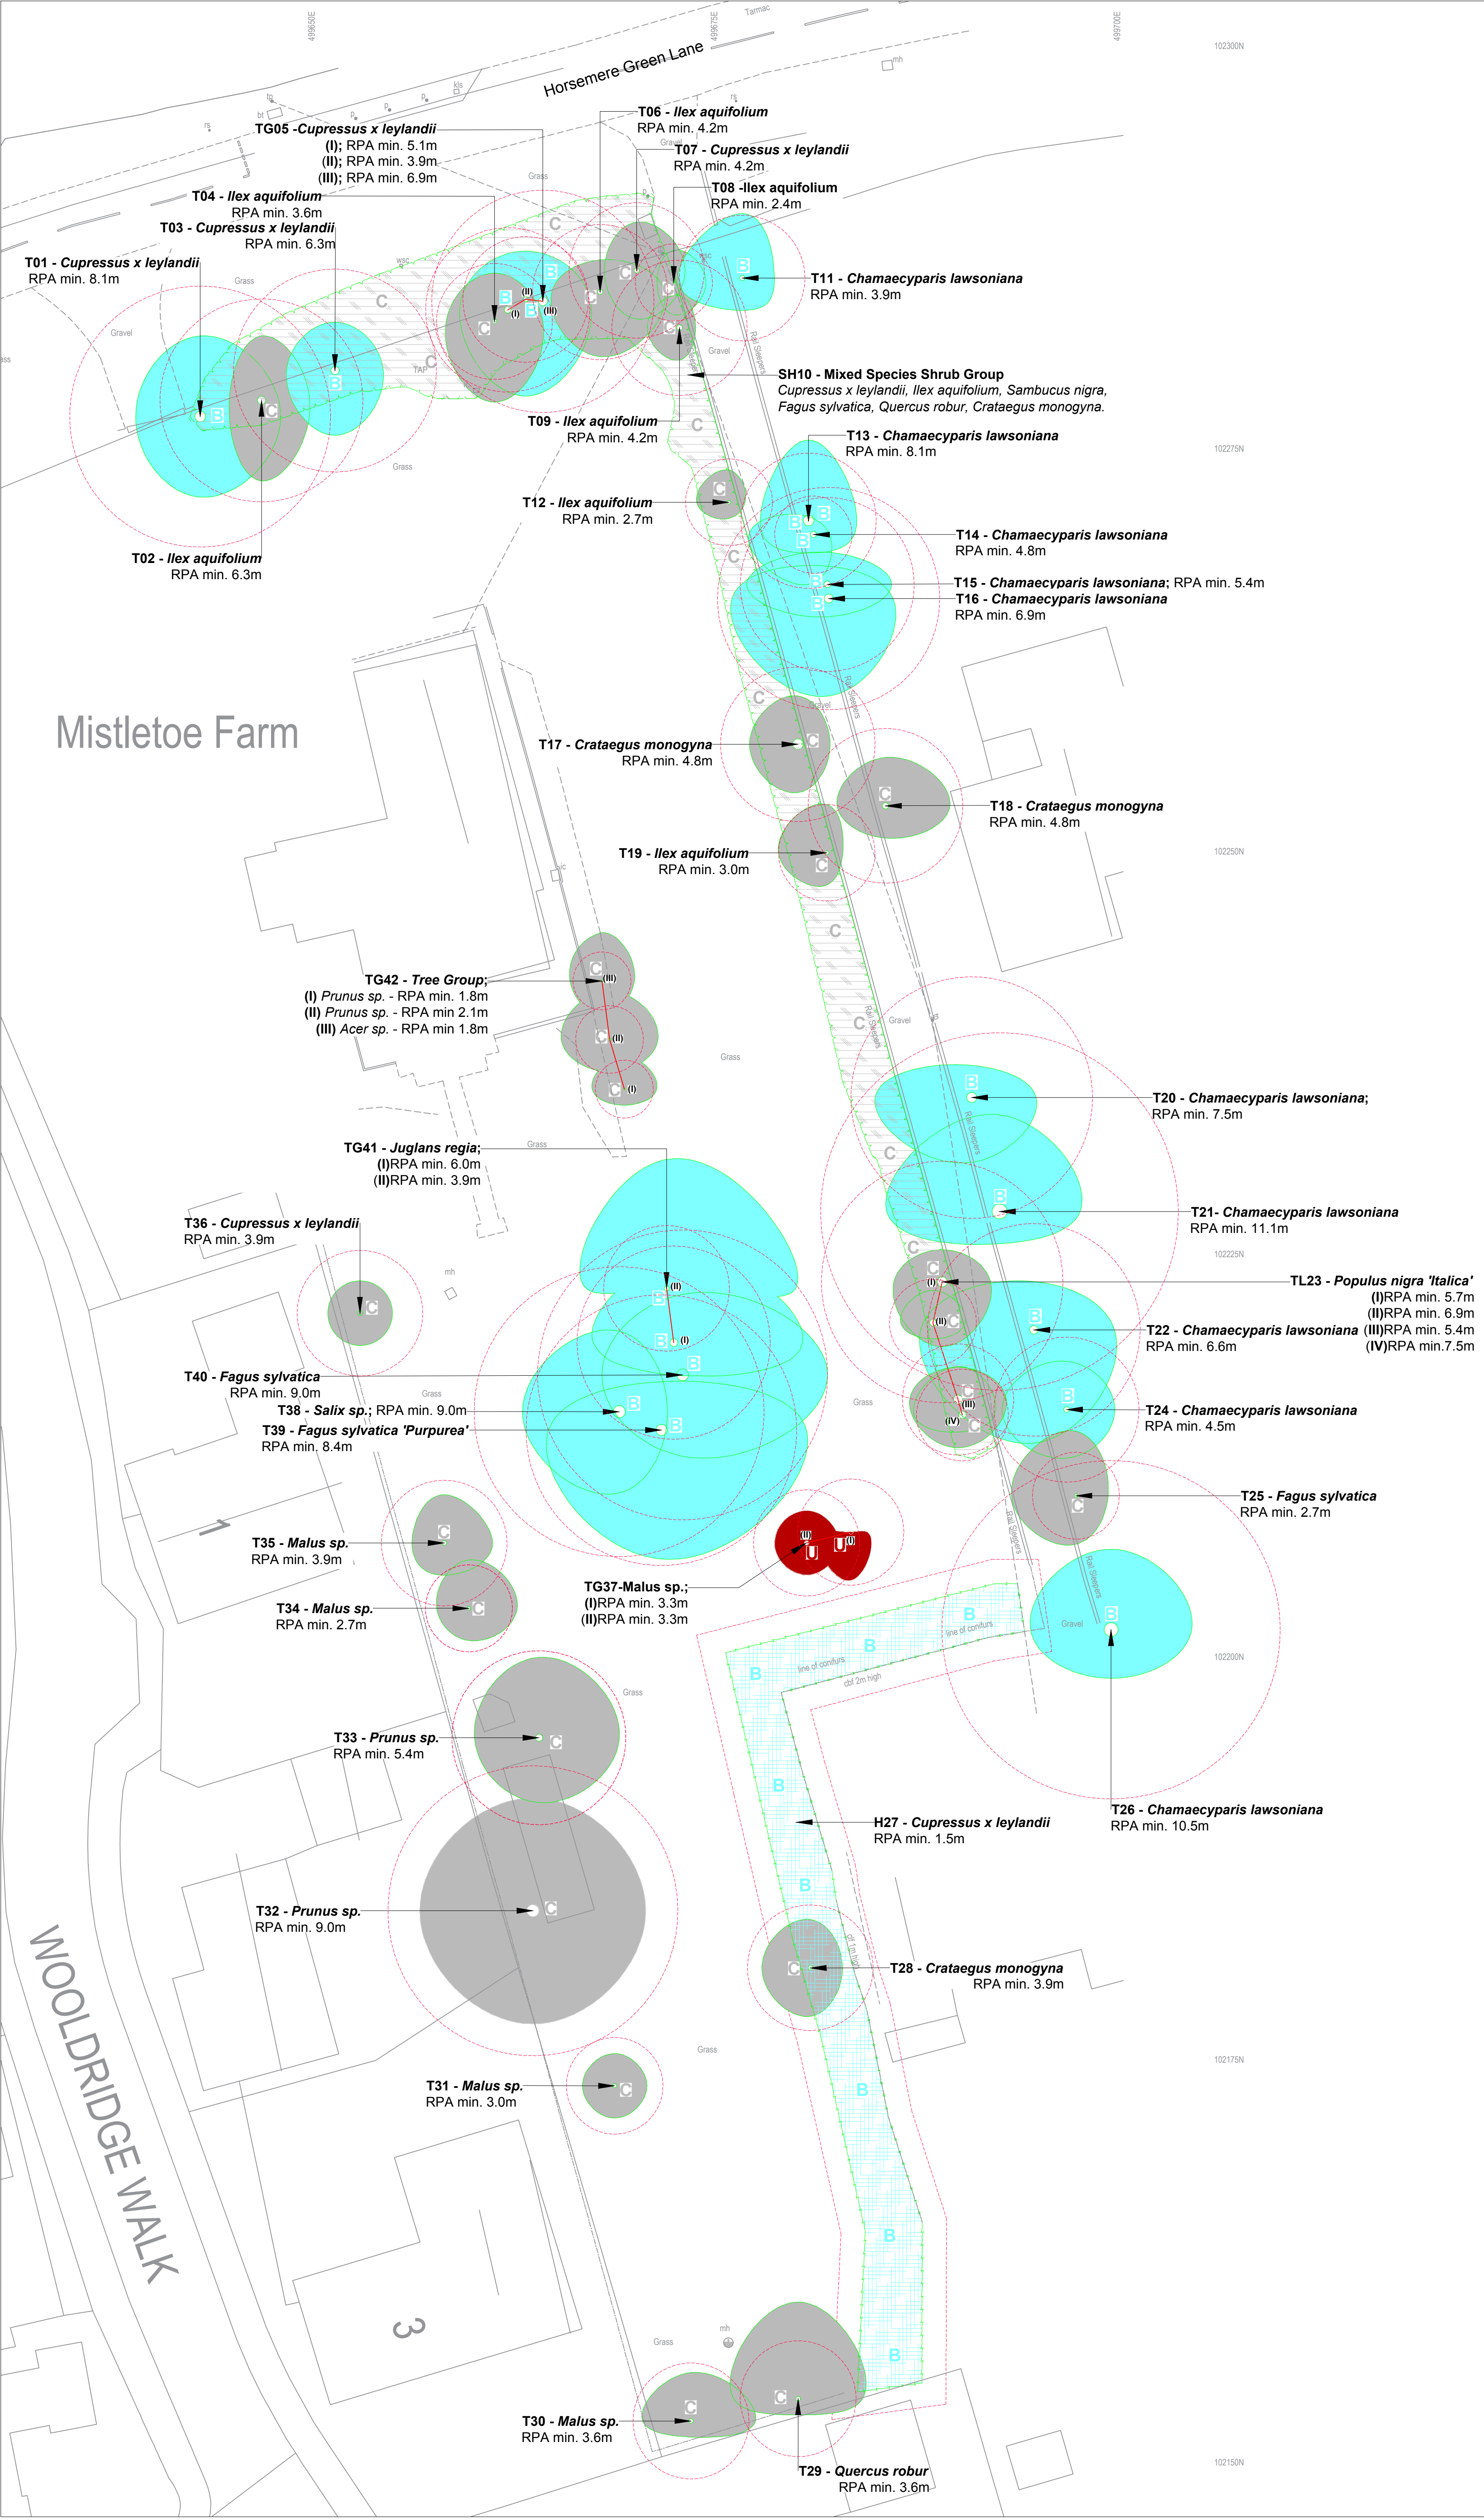

Legend

T/ SH/ H

Tree/ Shrub Group/ Hedge Identification Label

Tree Root Protection Areas
Tree Root Protection Areas calculated and specified in accordance with BS 5837:2012 - 'Trees in Relation to Design, Demolition and Construction - Recommendations'

Category A Trees
Trees of High Quality and Value.

Category B Trees
Trees of Moderate Quality and Value.

Category C Trees
Trees of Low Quality and Value.

Category U Trees;
Trees Unviable for Retention.

Existing Hedge

Existing Shrub Groups

Notes:

1. Drawing to be viewed in colour
(Refer to LLD1394-ARB-SCH-001 - Existing Tree Schedule)

2. Details of tree retention and protection measures (Refer to LLD1394-ARB-DWG-002 - Tree Retention and Protection Plan and LLD1394-ARB-REP-001 - Arboricultural Impact Assessment - Method Statement)

PLANNING ISSUE

Rev	Description	Date	Initials
01	Planning Issue	06.04.18	TT

LIZARD
Landscape Design and Ecology

The Old Bank, 34 South Street, Tarring, Worthing, West Sussex, BN14 7LH
T. 01903 216033 E lizardlandscape@btconnect.com W lizardlandscape.co.uk

Project Title and Location

Mistletoe Farm, Climping
Client
Domusea Developments

Drawing Title

Tree Constraints Plan

Scale

1:200@A1

Drawn

TT

Approved

KM

Date

27.03.2018

Drawing No

LLD1394-ARB-DWG-001

CAD Filename

LLD1394

Revision

01

Tree Constraints Plan
Mistletoe Farm, Horsemere Green Lane, Climping, West Sussex