



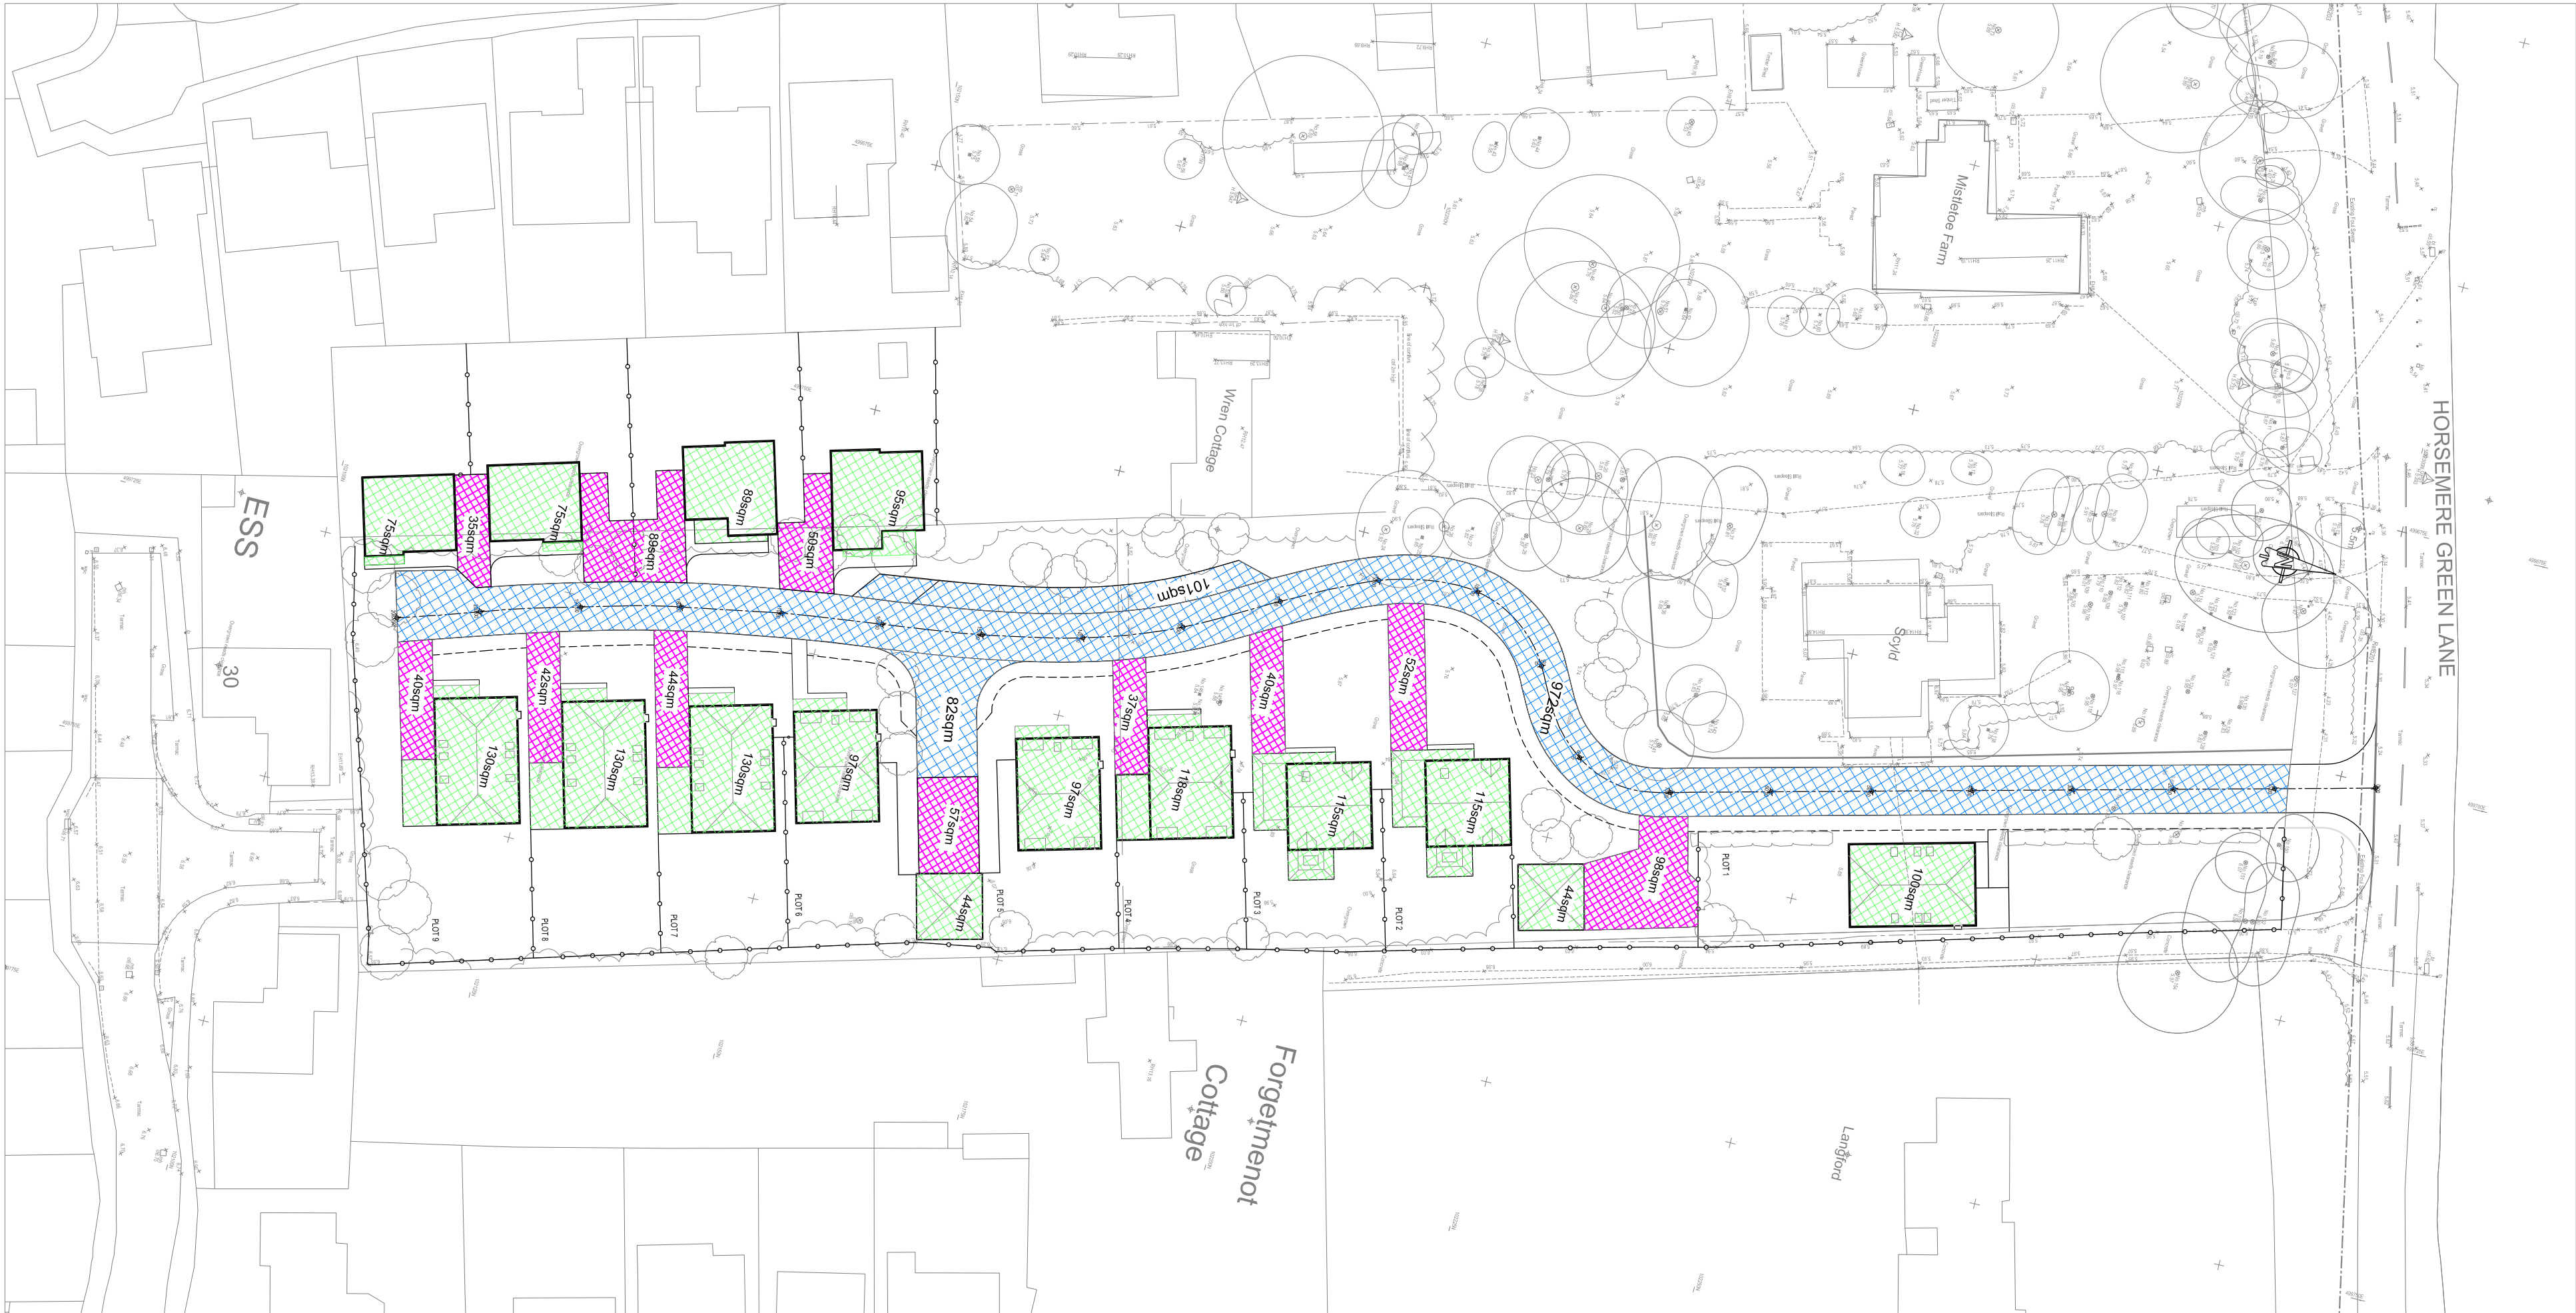

Existing Development Area - Scale 1:500

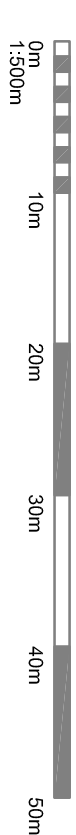

Proposed Impermeable Areas - Scale 1:500

Impermeable Areas Draining to Attenuation	
Buildings.....	1454sqm
10% Urban Creep.....	150sqm
Dives & Parking.....	584sqm
Access Roads.....	1155sqm
Total.....	2813sqm

Site Area.....	0.781ha
Greenfield Run Off Discharge 2gits/sec	
Storage Required 196.4 cu m	

A 20/21		First Issue		KN	
Rev	Date	1/2021		1/2021	
Information for Planning					
Project					
SCVLD, HORSEMER GREEN LANE					
Client					
HERRINGGATE UK LTD.					
Drawing Title					
Drainage Areas					
Drawn	Checked	Scale	Page Size	Total	
KN		1:500	A1	22/21	
20/21	20/21	20/21	20/21	20/21	
KN2/103	500-01			A	



KAZYS NARBUTAS
CONSULTING
Civil Engineering Consultant

Unit 36, Topping Court, Topping Lane, Woking, Surrey, Hants GU24 0BP
Tel: 01494 474000 Fax: 01494 474001 Email: info@kazys.co.uk

Unit 36, Topping Court, Topping Lane, Woking, Surrey, Hants GU24 0BP
Tel: 01494 474000 Fax: 01494 474001 Email: info@kazys.co.uk

