

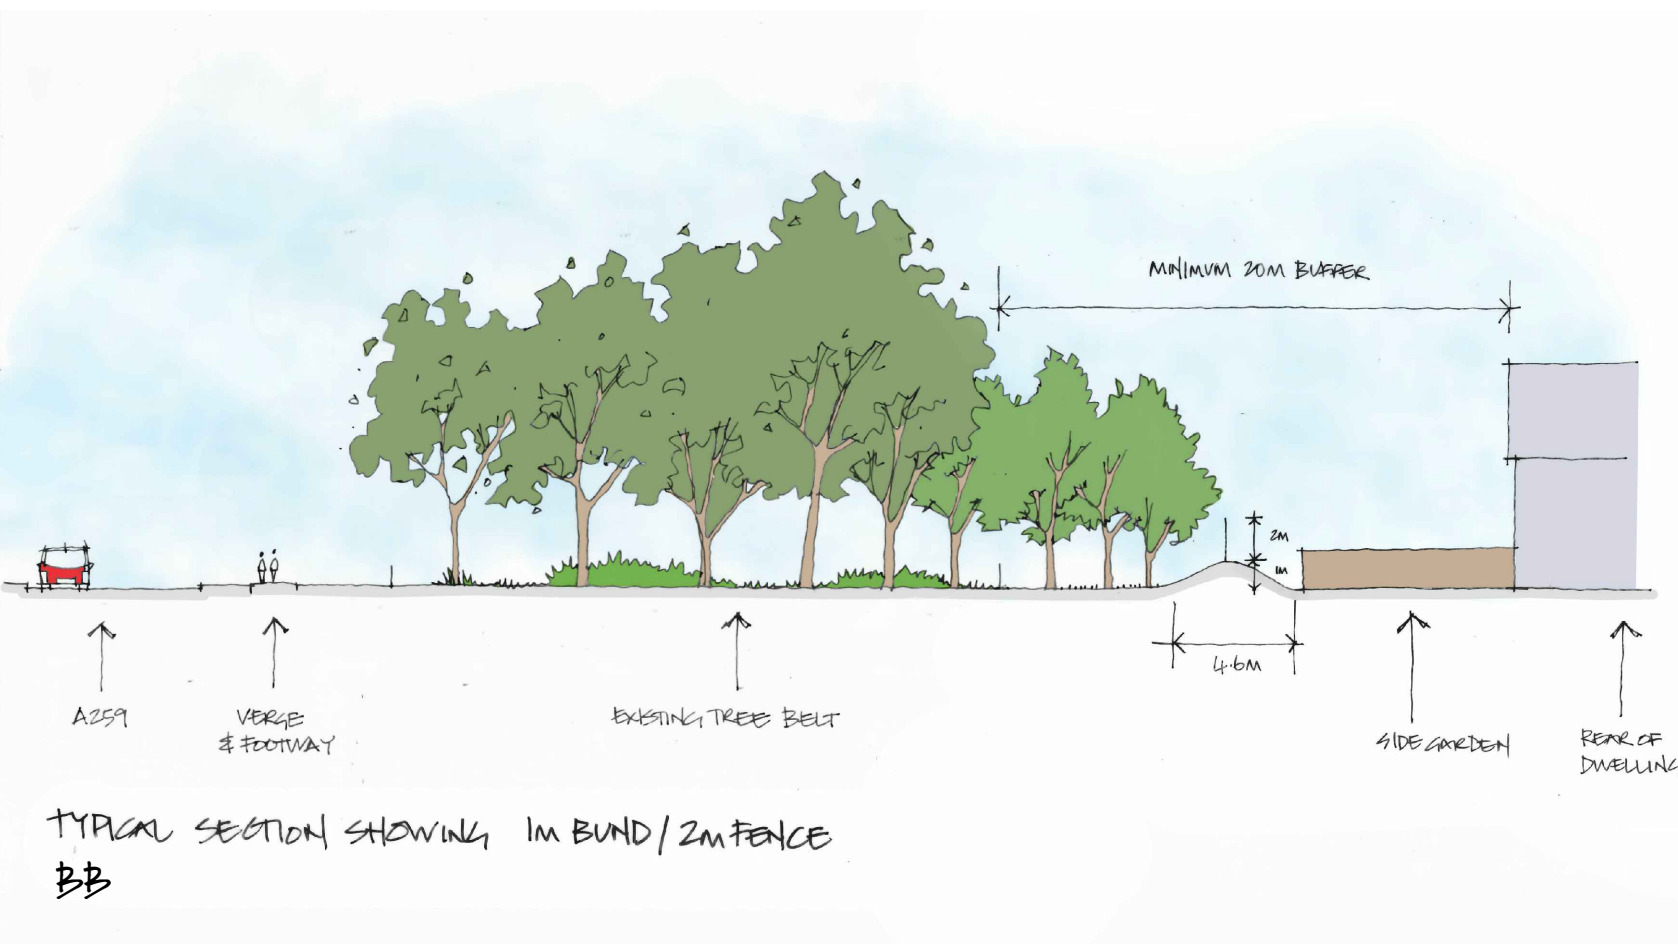


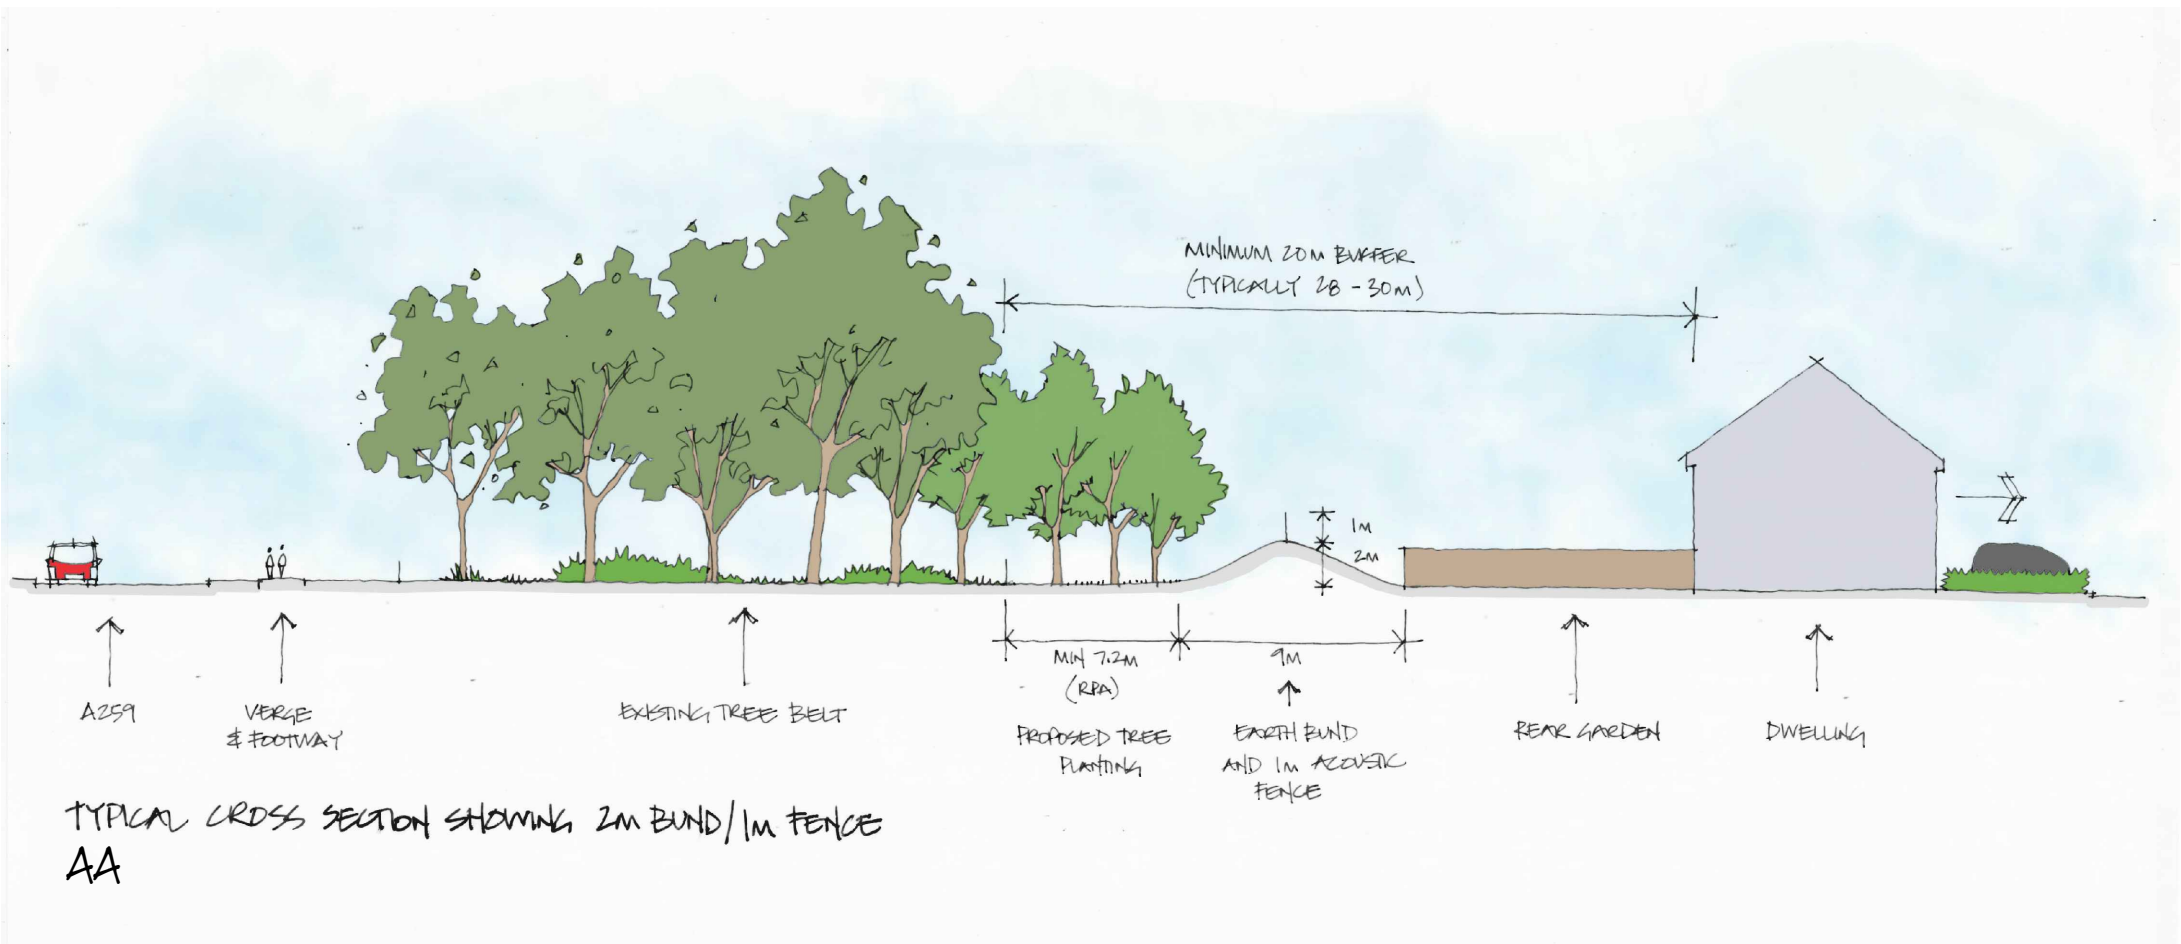

CROSS SECTIONS / NOT TO SCALE

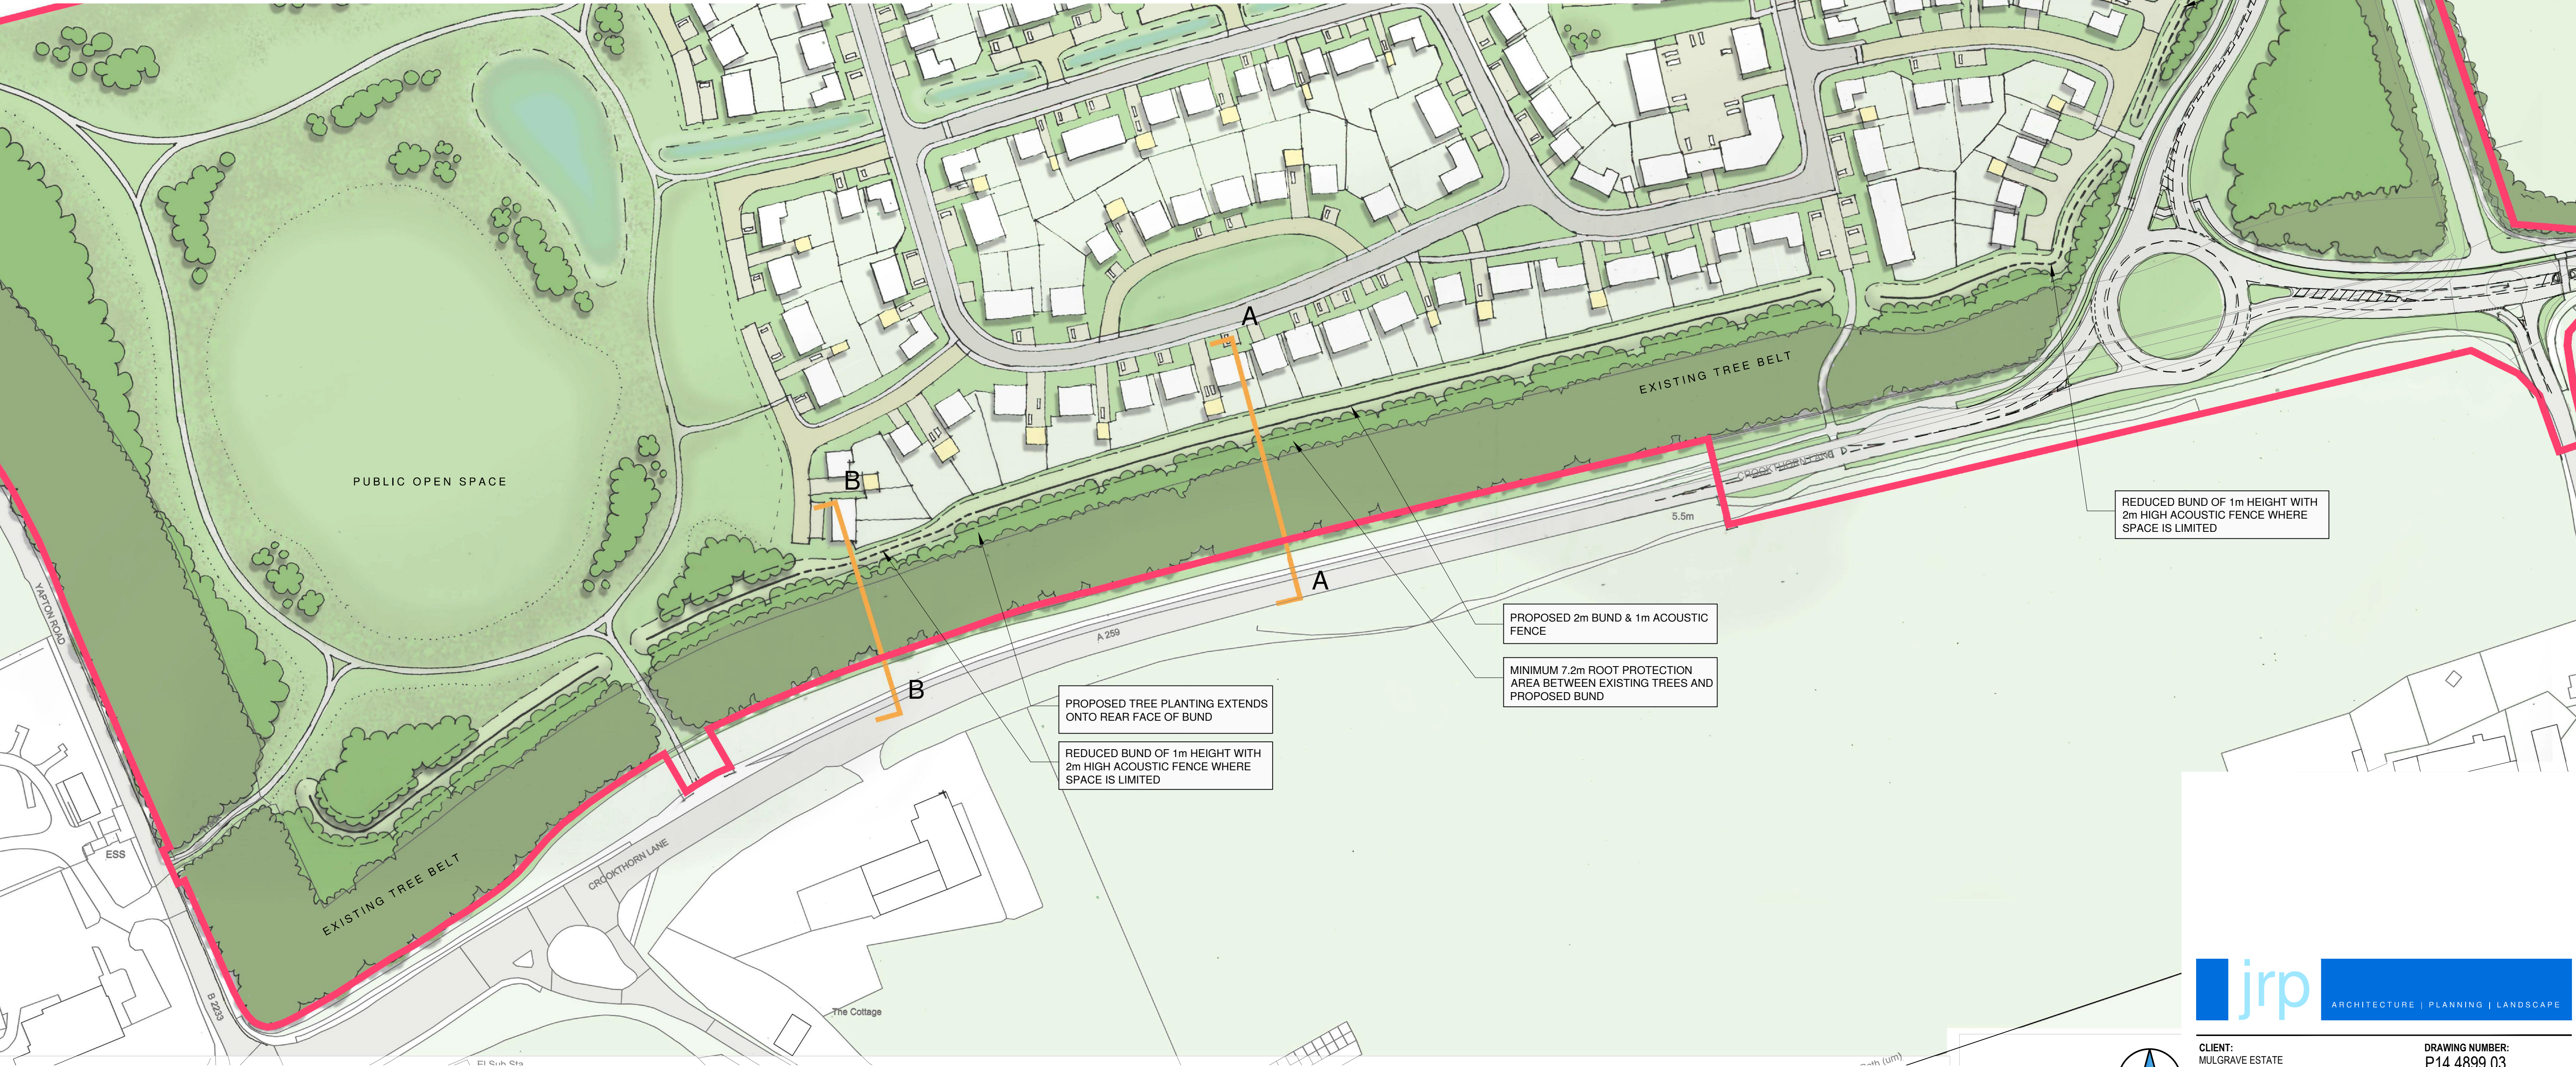

PLAN / 1:1000

03 / ACOUSTIC BARRIER ILLUSTRATIVE PROPOSALS

Do not scale off this drawing - Only figured dimensions to be taken from this drawing. Drawings based on Ordnance Survey and/or existing record drawings - Design and Drawing content subject to Site Survey, Structural Survey, Site Investigations, Planning and Statutory Requirements and Approvals. Authorised reproduction from Ordnance Survey Map with permission of the Controller of Her Majesty's Stationery Office. Crown Copyright reserved.



ARCHITECTURE | PLANNING | LANDSCAPE

CLIENT:
MULGRAVE ESTATE

PROJECT:
PROPOSED RESIDENTIAL DEVELOPMENT
CHURCH LANE, CLIMPING

DRAWING:
ACOUSTIC BARRIER TO A629 BOUNDARY
ILLUSTRATIVE PROPOSALS

DRAWING NUMBER:
P14 4899 03

SCALE @ A1:
PLAN 1:1000

DRAWN:
LB

CHECKED:

DATE:
01.06.17

DATE:

14 MARINER COURT / CALDER PARK / WAKEFIELD / WF4 3FL
01924 383322 / www.jrpassoc.co.uk / info@jrpassoc.co.uk

jrpassoc is a trading style of John R. Passmore Associates Limited