



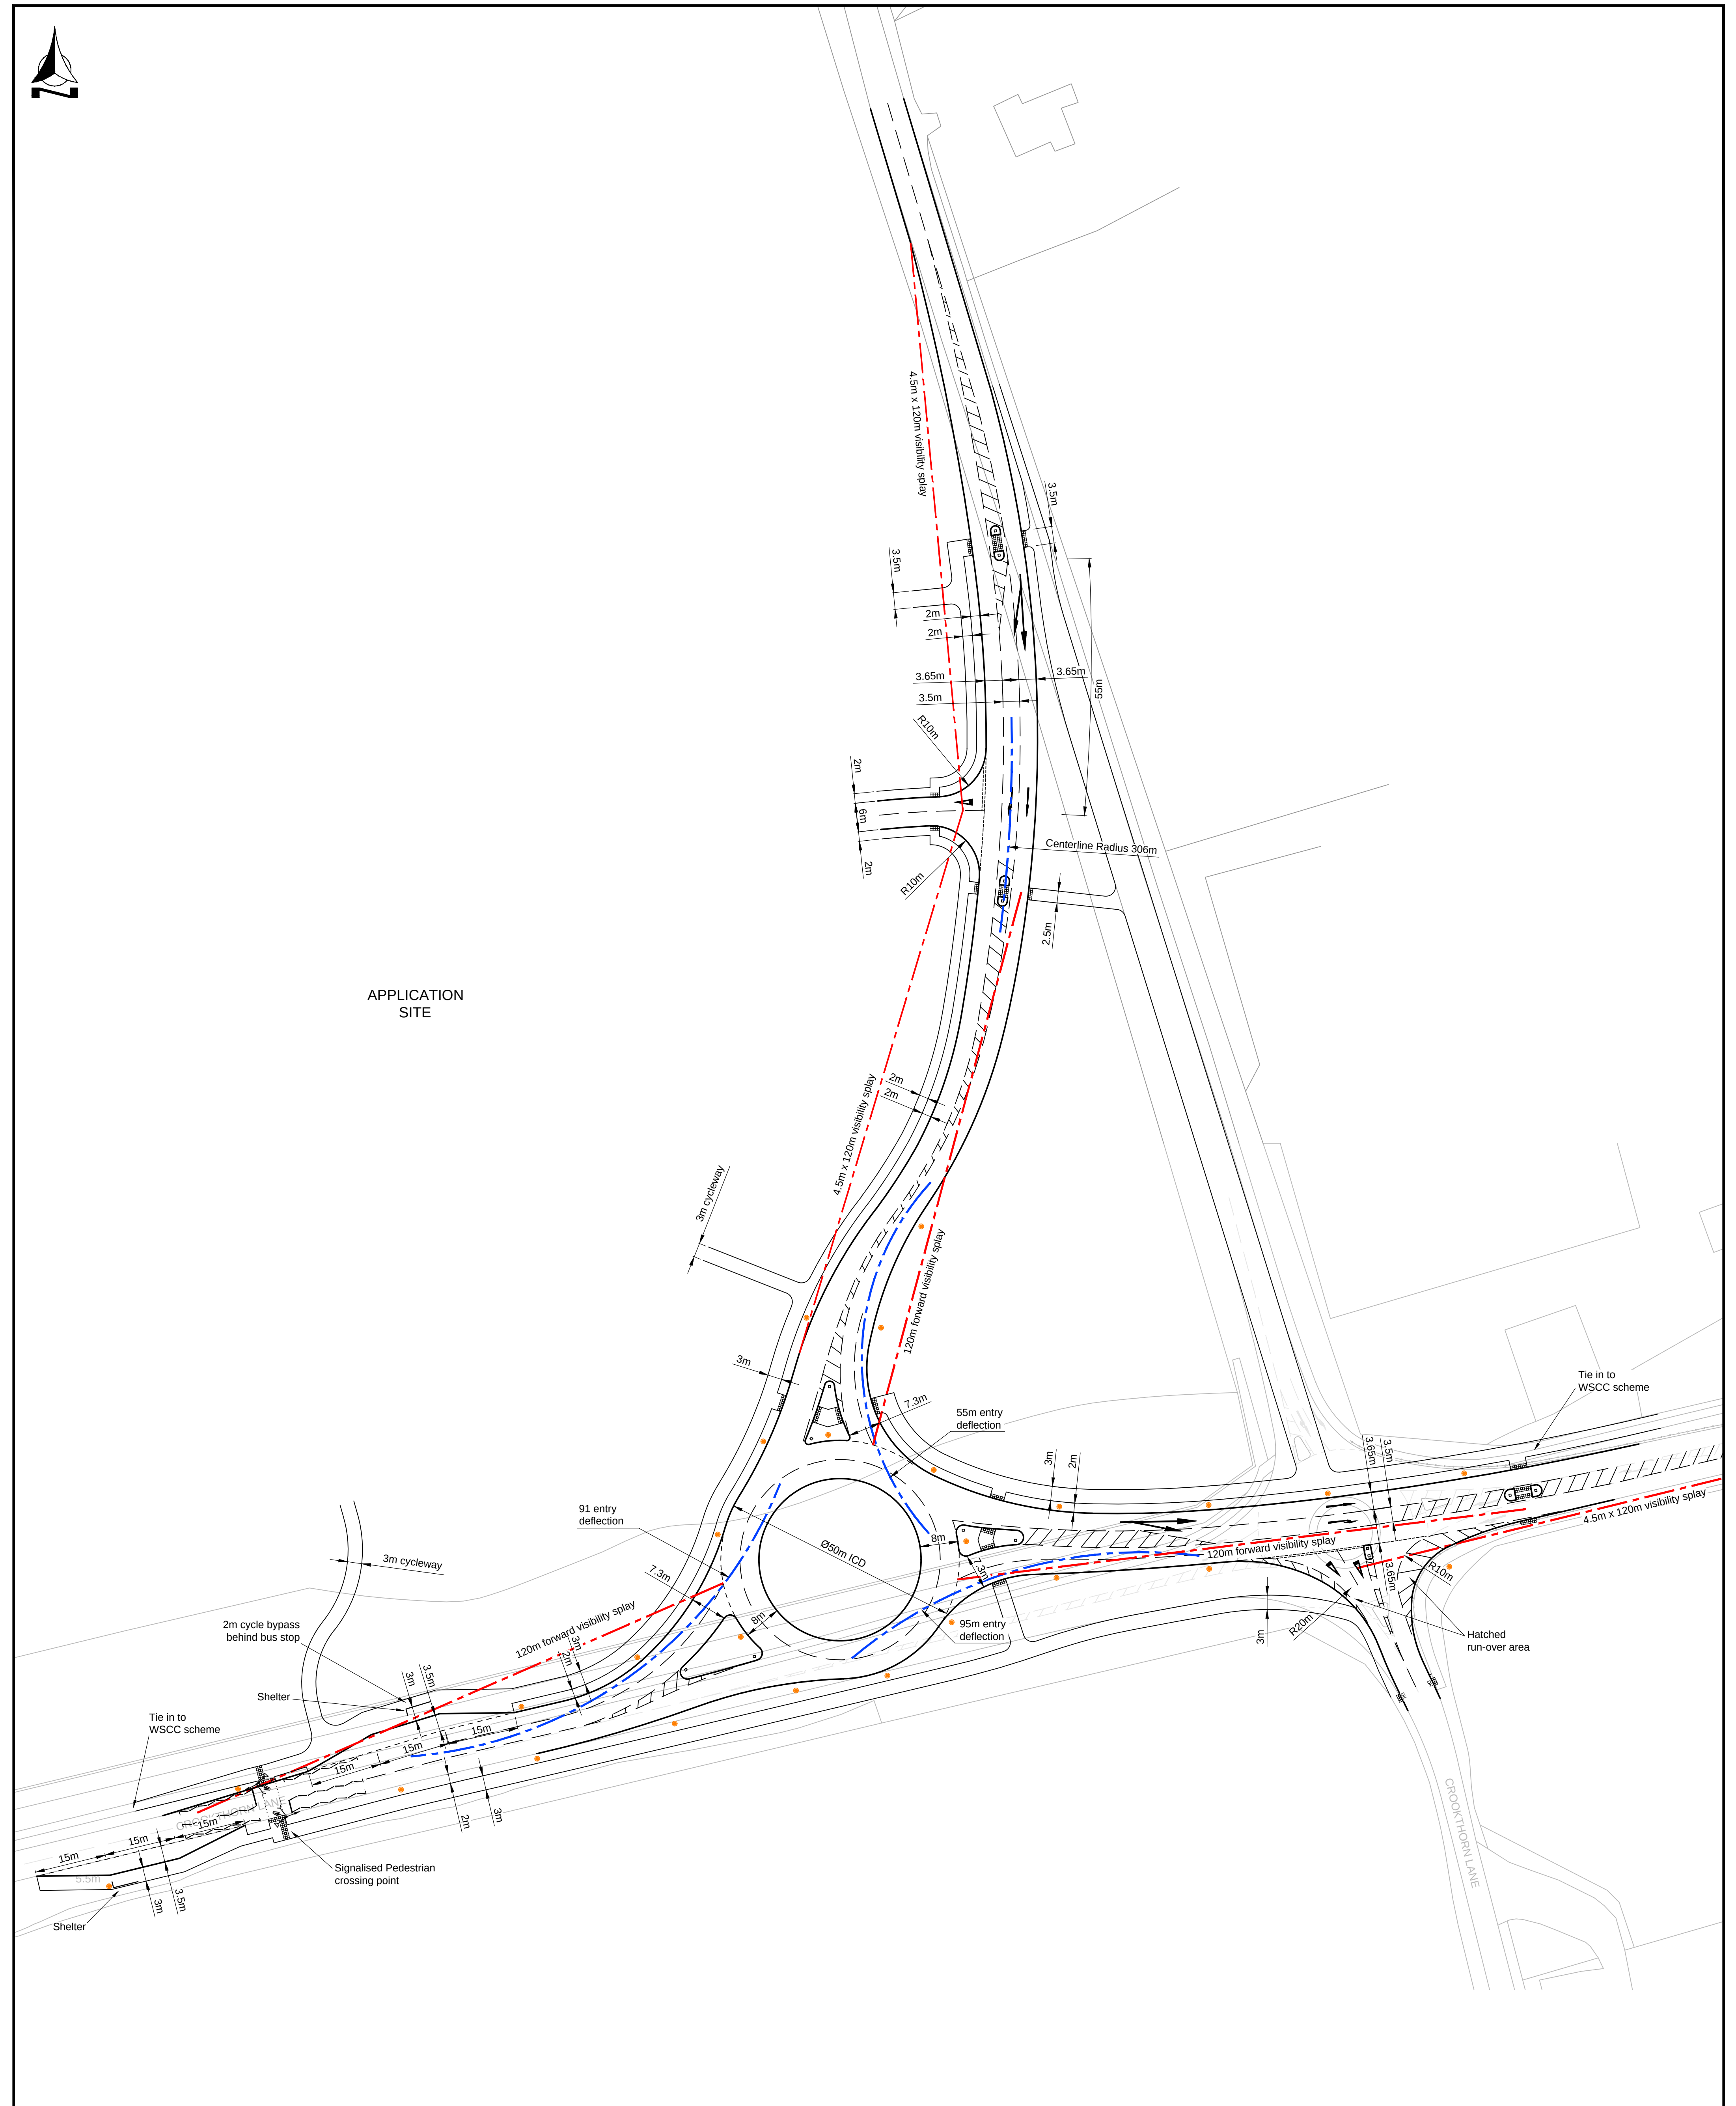

Please do not scale this drawing

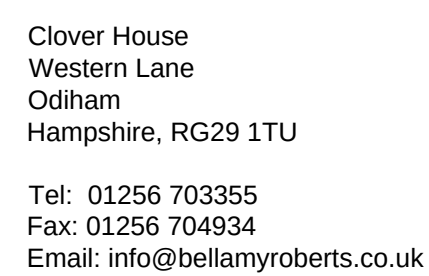

REY No