


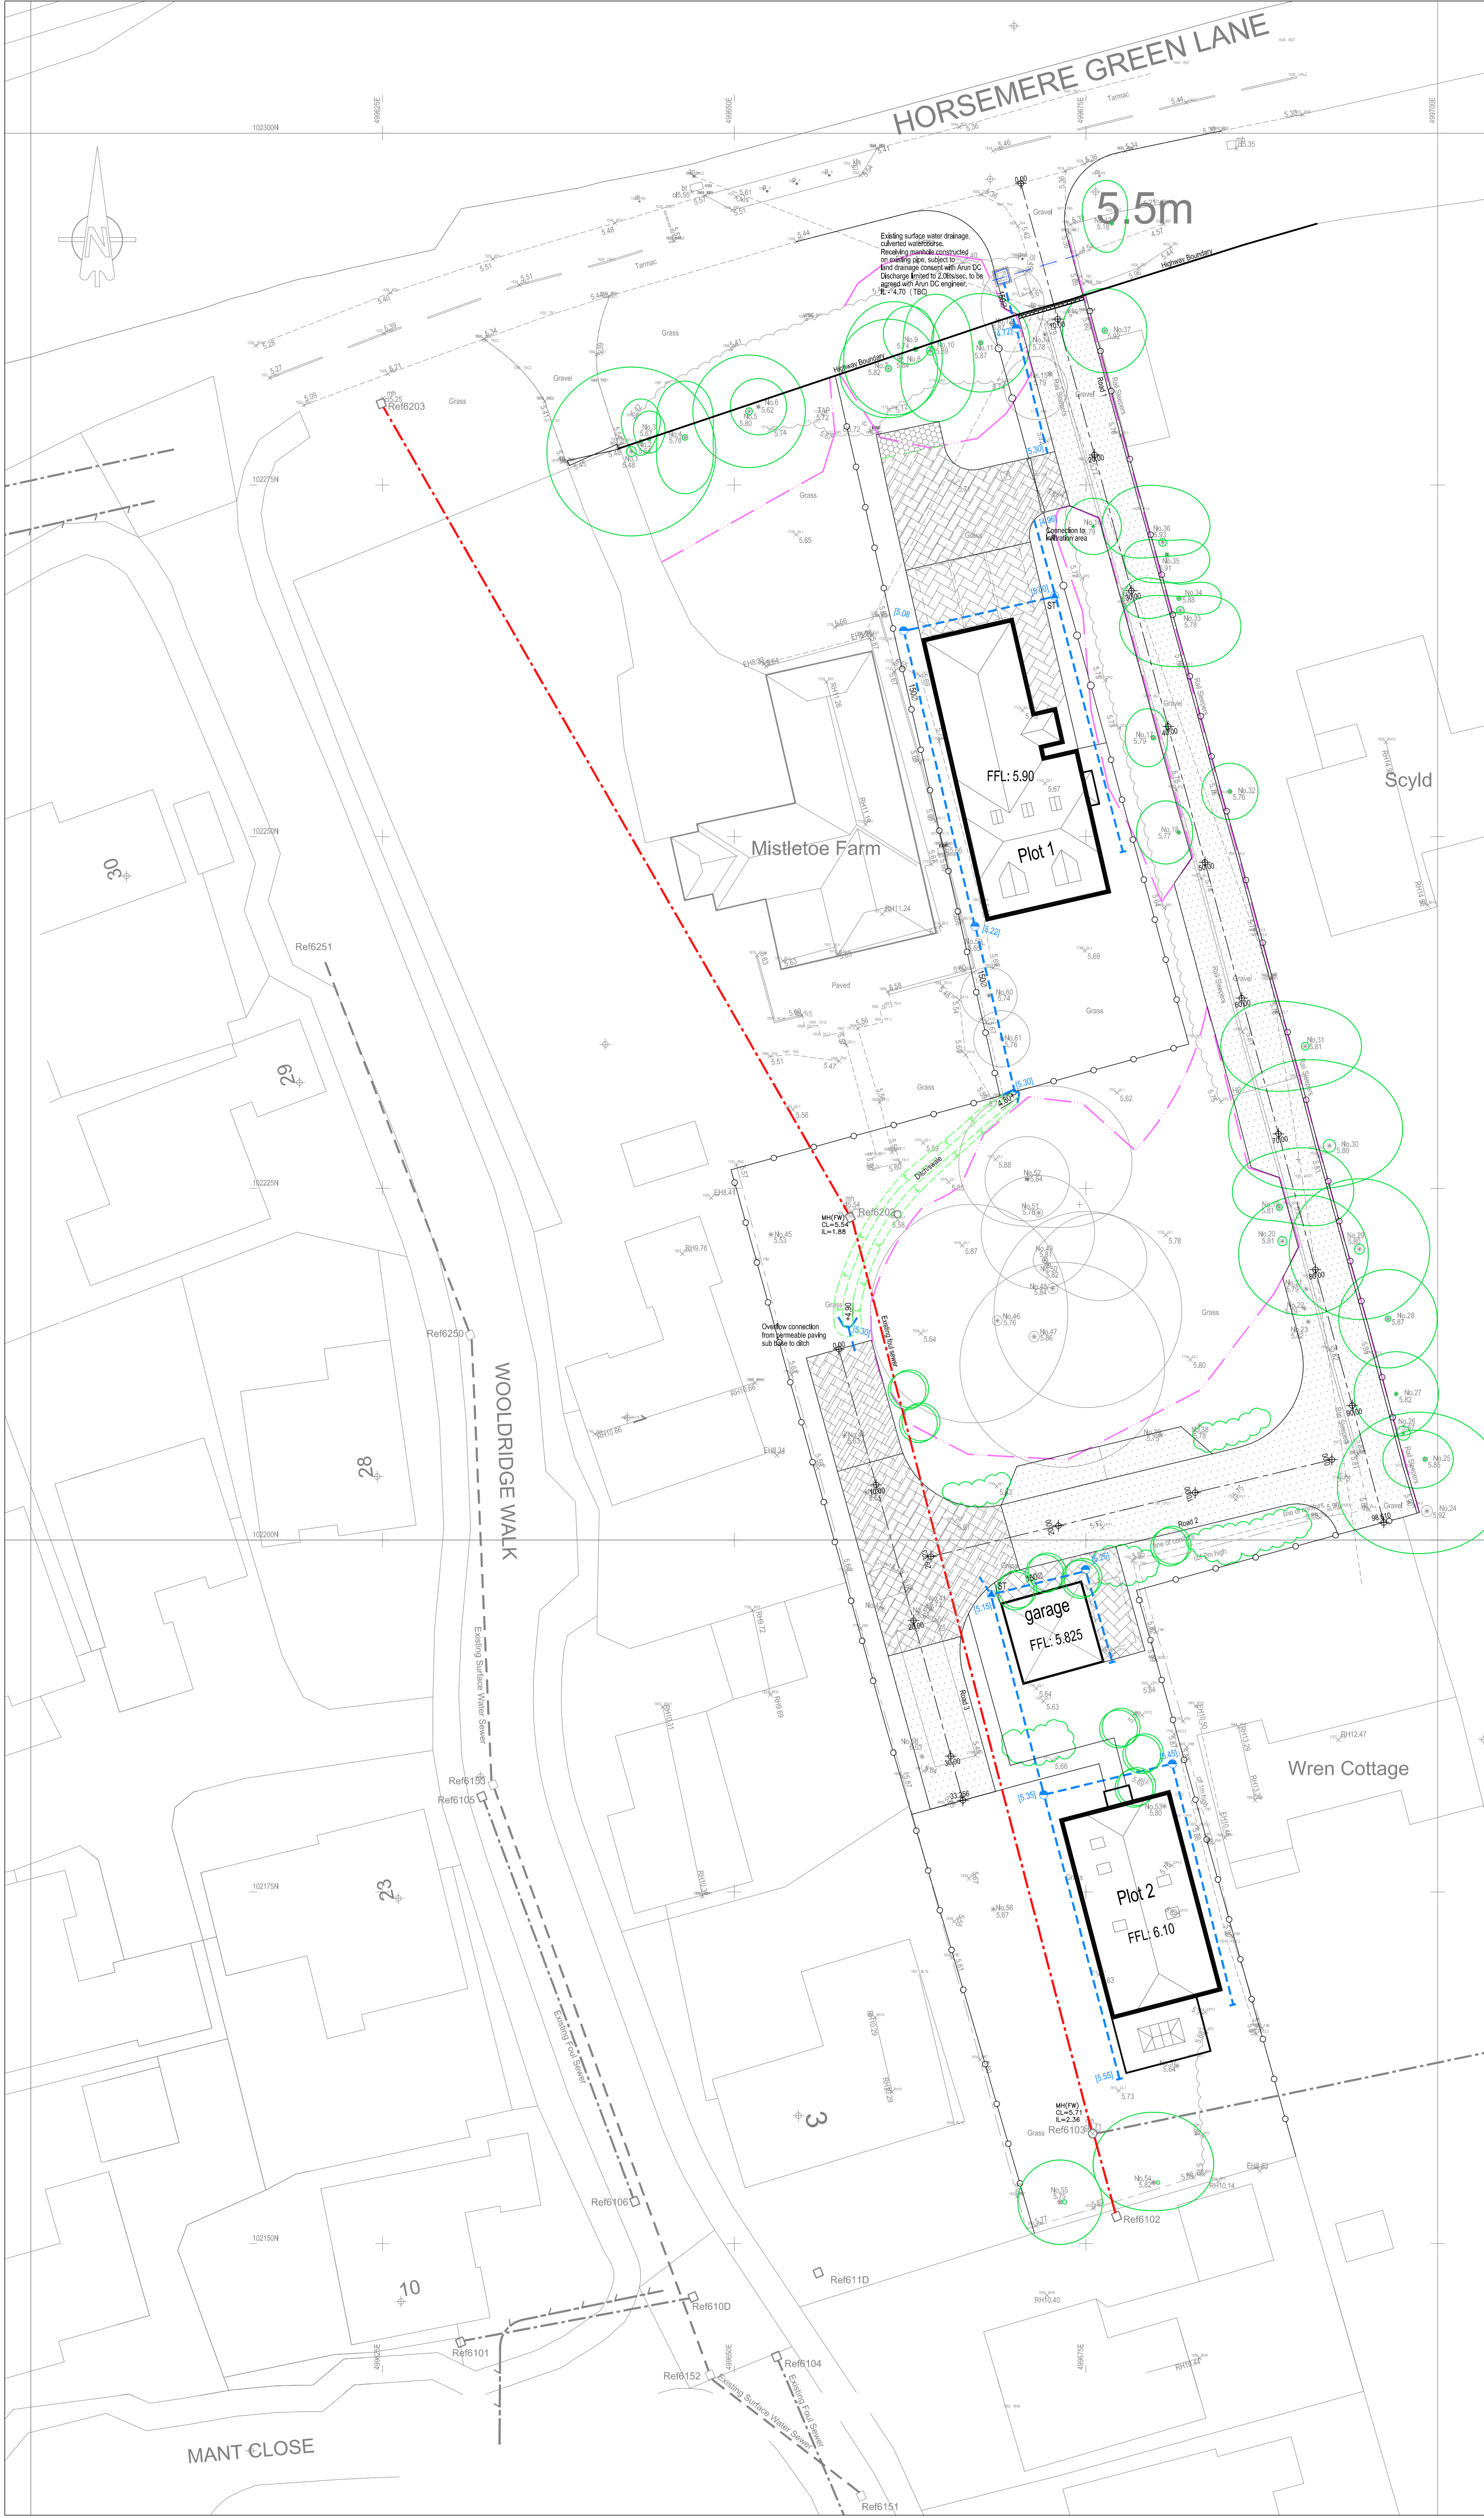

Legend:

- Receiving manhole constructed on existing piped watercourse subject to land drainage consent with Arun District Council
- Existing piped watercourse
- Indicative domestic surface water drain
- ST 450mm Ø Silt Trap
- TYPE 3 - 450mm Ø with A15B125D400 cover
- Headwall connection between ditches and permeable paving
- Existing foul sewer - traced
- Permeable drive with additional soakaway down to 750mm depth
- Permeable paved drives with no additional areas discharging
- Access way constructed in loose single size unbound gravel
- No dig driveway construction
- +35.35 Proposed finished site level
- Drainage ditch/swale
- Protective tree fences (see Lizard Landscape, Design and Ecology drawing LLD1394-ARB-DWG-002 Rev 02 for details)

C	25.07.19	Ditch amended, tree protection added, block paving Road 3 extended	KN
B	22.07.19	Drainage proposals revised, swale and permeable paving changes	KN
A	17.07.19	First Issue	KN
Rev.	Date	Details	Initials

Drawing Status

INFORMATION FOR PLANNING

Project

MISTLETOE FARM
LITTLEHAMPTON

Client

JAMIE ORTON

ESCHER SILVERMAN
Civil & Structural Consulting Engineers
Roughton, A2 Omega Park, Ecton Way, Chandlers Ford, Hampshire SO53 4SE
Tel: 023 8027 8659 Email: reception@eschersilverman.co.uk
www.eschersilverman.com

Drawing Title				
Engineering Details Drainage Strategy (with Ditch)				
Drawn	Checked	Scales	Paper Size	Date
KN		1:250	A1	07.19
Job No.	Drawing No.	Revision		
ES1820	602-04	C		