


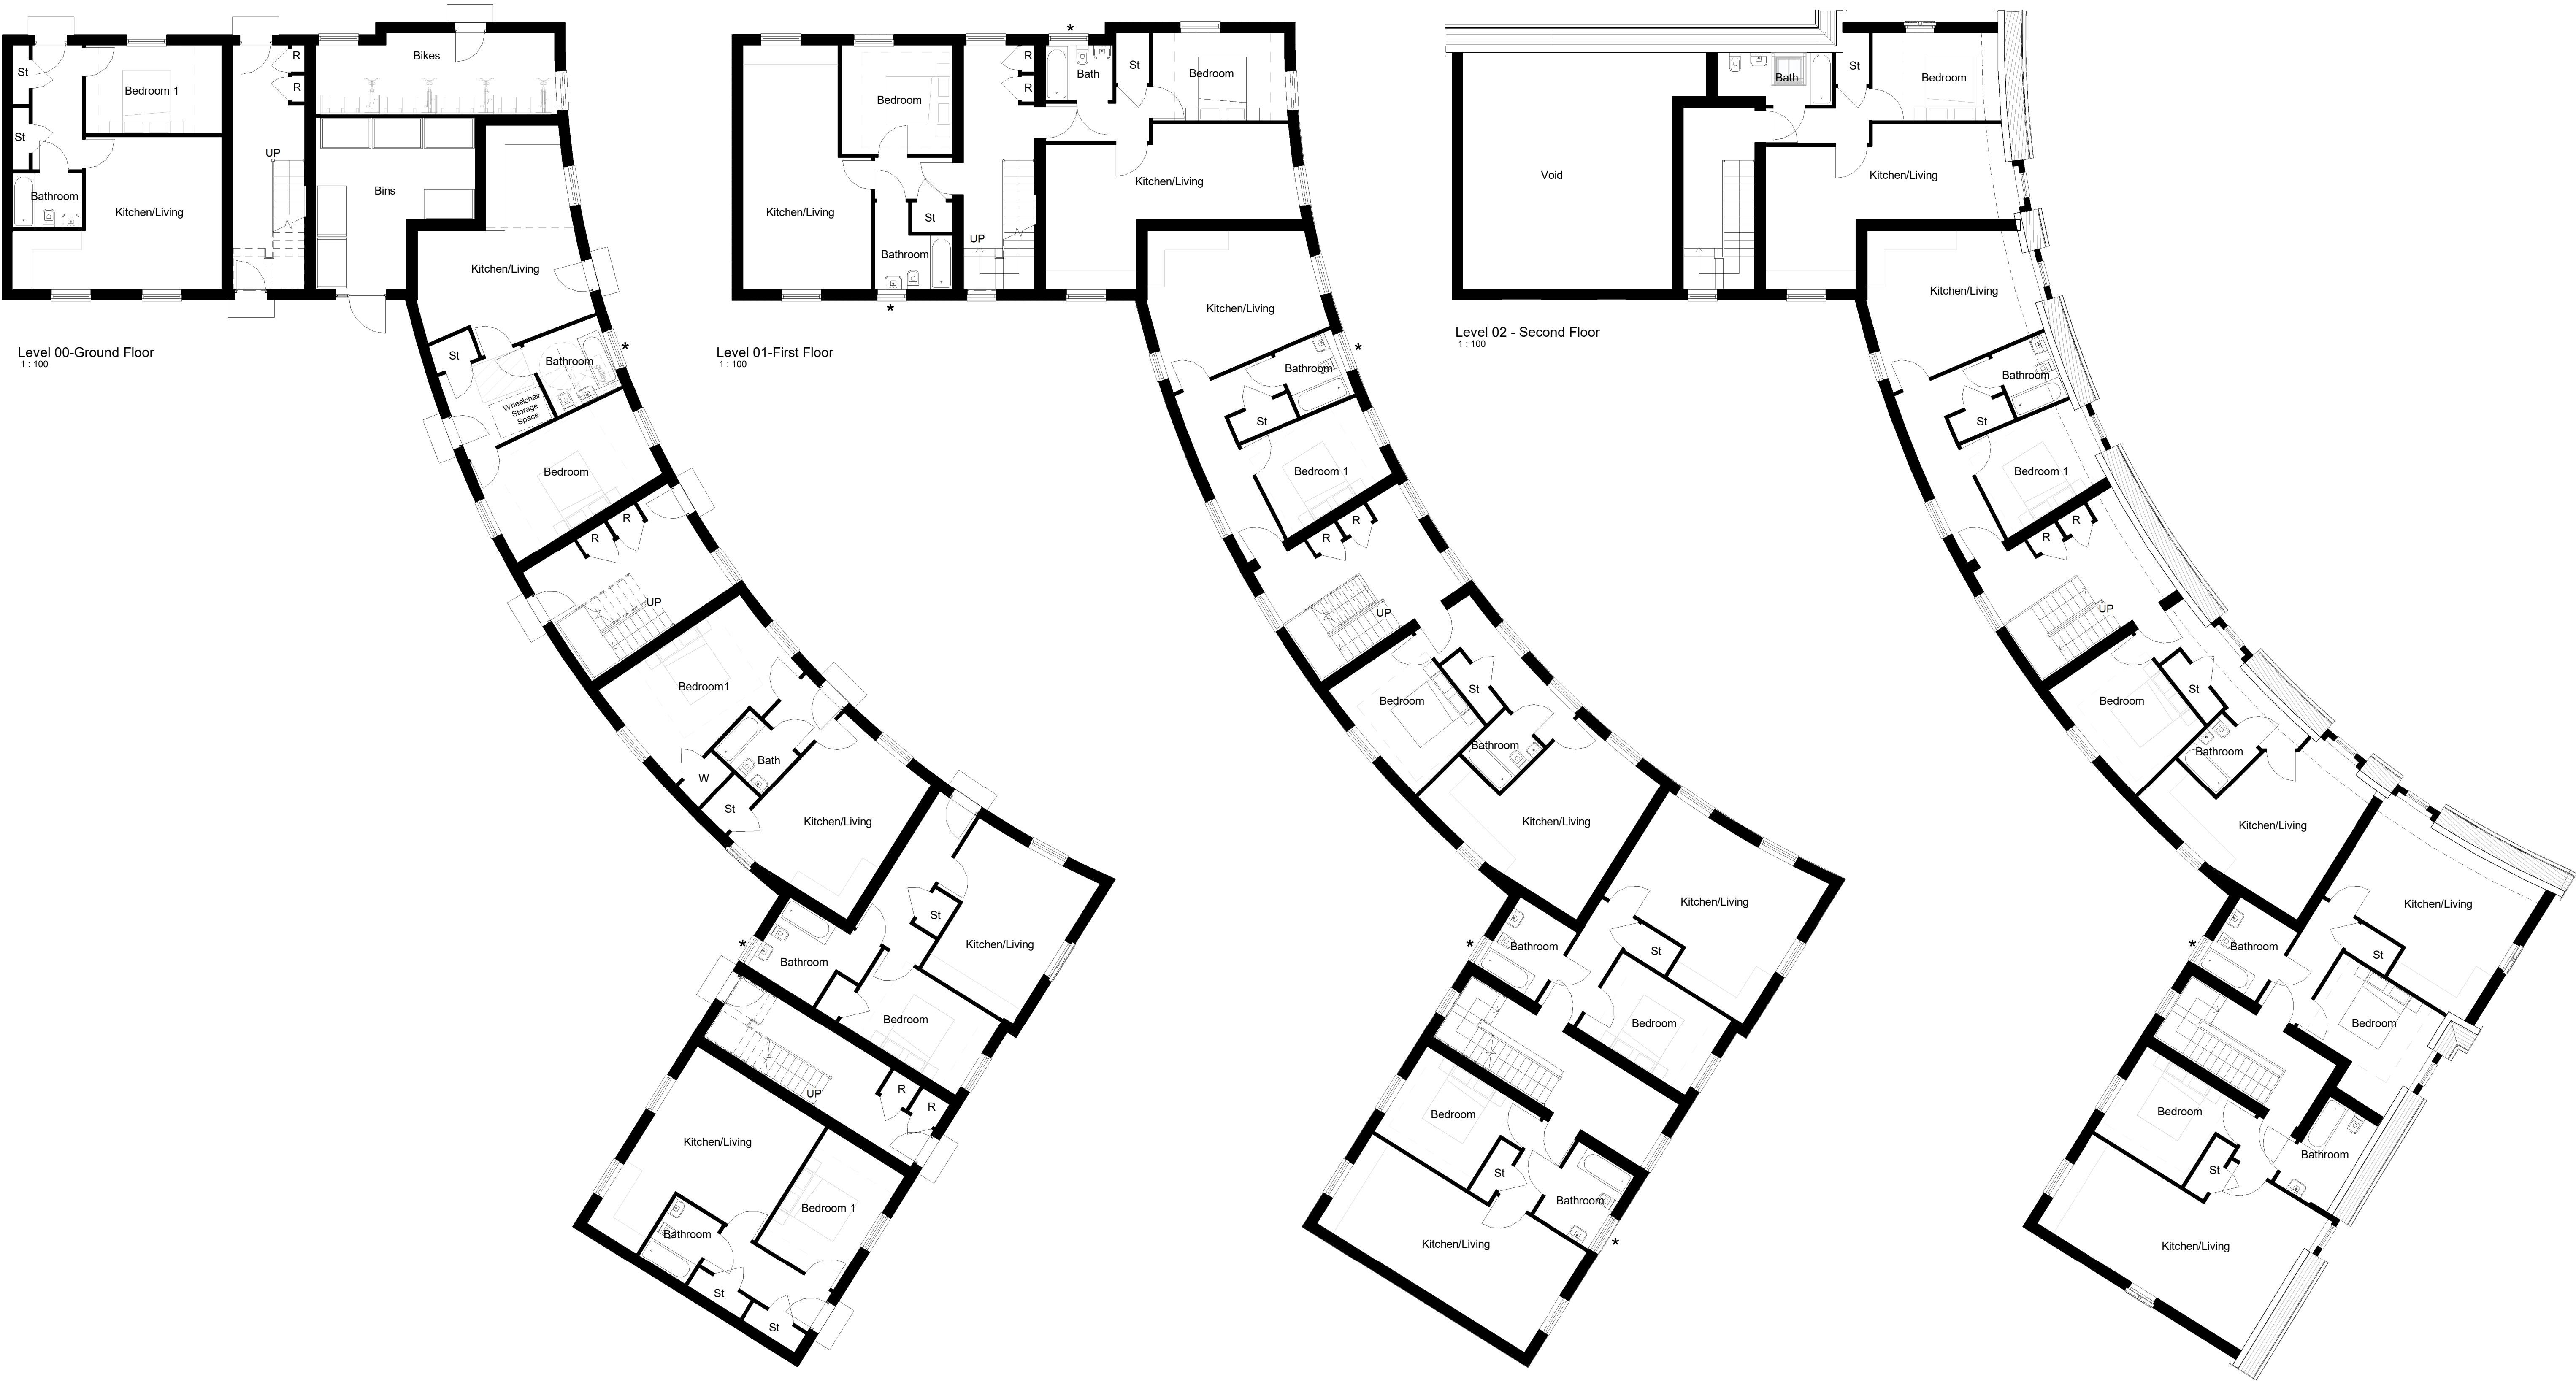

Please Note:

This drawing must not be scaled, dimensions to be checked on site and any discrepancies are to be highlighted to the Architect prior to construction.

Topographical / Ordnance Survey information shown has been prepared by a third party, HGP accept no responsibility for accuracy or completeness of the survey.

This drawing is to be read in conjunction with all other project drawings, construction notes and / or project specifications including those by other project consultants and specialists. All discrepancies should be reported immediately.

Design subject to detail development / approval. Measurements and accommodation schedules subject to amendments following coordinated input by others. Costings cannot be finalised until approval / confirmation by relevant authorities and Client.

Legend

CA1 : Character Area 1, Arrival

Handing as follows:

As: 1-16

Handed: N/A

★ Obscure glazing

Brick to be stretcher bond of a sympathetic colour to local buildings

Area Schedule			
Name	Level	Area	
1B2P M4(1) Flat	Level 02 - Second Floor	51 m²	
1B2P M4(1) Flat	Level 02 - Second Floor	50 m²	
1B2P M4(1) Flat	Level 02 - Second Floor	50 m²	
1B2P M4(1) Flat	Level 02 - Second Floor	50 m²	
1B2P M4(1) Flat	Level 02 - Second Floor	51 m²	
1B2P M4(1) Flat	Level 01-First Floor	51 m²	
1B2P M4(1) Flat	Level 01-First Floor	50 m²	
1B2P M4(1) Flat	Level 01-First Floor	50 m²	
1B2P M4(1) Flat	Level 01-First Floor	46 m²	
1B2P M4(1) Flat	Level 01-First Floor	50 m²	
1B2P M4(1) Flat	Level 01-First Floor	50 m²	
1B2P M4(2) Flat	Level 00-Ground Floor	51 m²	
1B2P M4(2) Flat	Level 00-Ground Floor	50 m²	
1B2P M4(2) Flat	Level 00-Ground Floor	50 m²	
1B2P M4(2) Flat	Level 00-Ground Floor	51 m²	
1B2P M4(3) Flat	Level 00-Ground Floor	59 m²	

F	Amended to AG request RE:	11.03.26	VP	HJE
E	Amended to client's comments	26.05.22	VP	HJE
D	Amended to client's comments	19.05.22	VP	HJE
C	Amended to client's comments	11.05.22	VP	HJE
B	Amended to case officer's comments	15.03.22	VP	HJE
A	Indicative furniture layout shown	25.08.21	DY	HJE

Rev.	Description	DATE	DB	CB
------	-------------	------	----	----

Date	Jul '21
Drawn By/Checked By	VP / HJE
Scale	1 : 100@ A1
Revision	F
Project	Land at Climping
Title	Block R (CA1) - Plans
Dwg#	20.050.04
Status	Planning



Furzehall Farm, Wickham Road
Fareham, Hampshire
PO16 7JH

01329 283 225
email@hgp-architects.co.uk
www.hgp-architects.co.uk

HGP Architects Ltd. Copyright Reserved



Unit 1,
Station Industrial Park,
Duncan Rd, Park Gate,
Southampton
SO31 1BX