
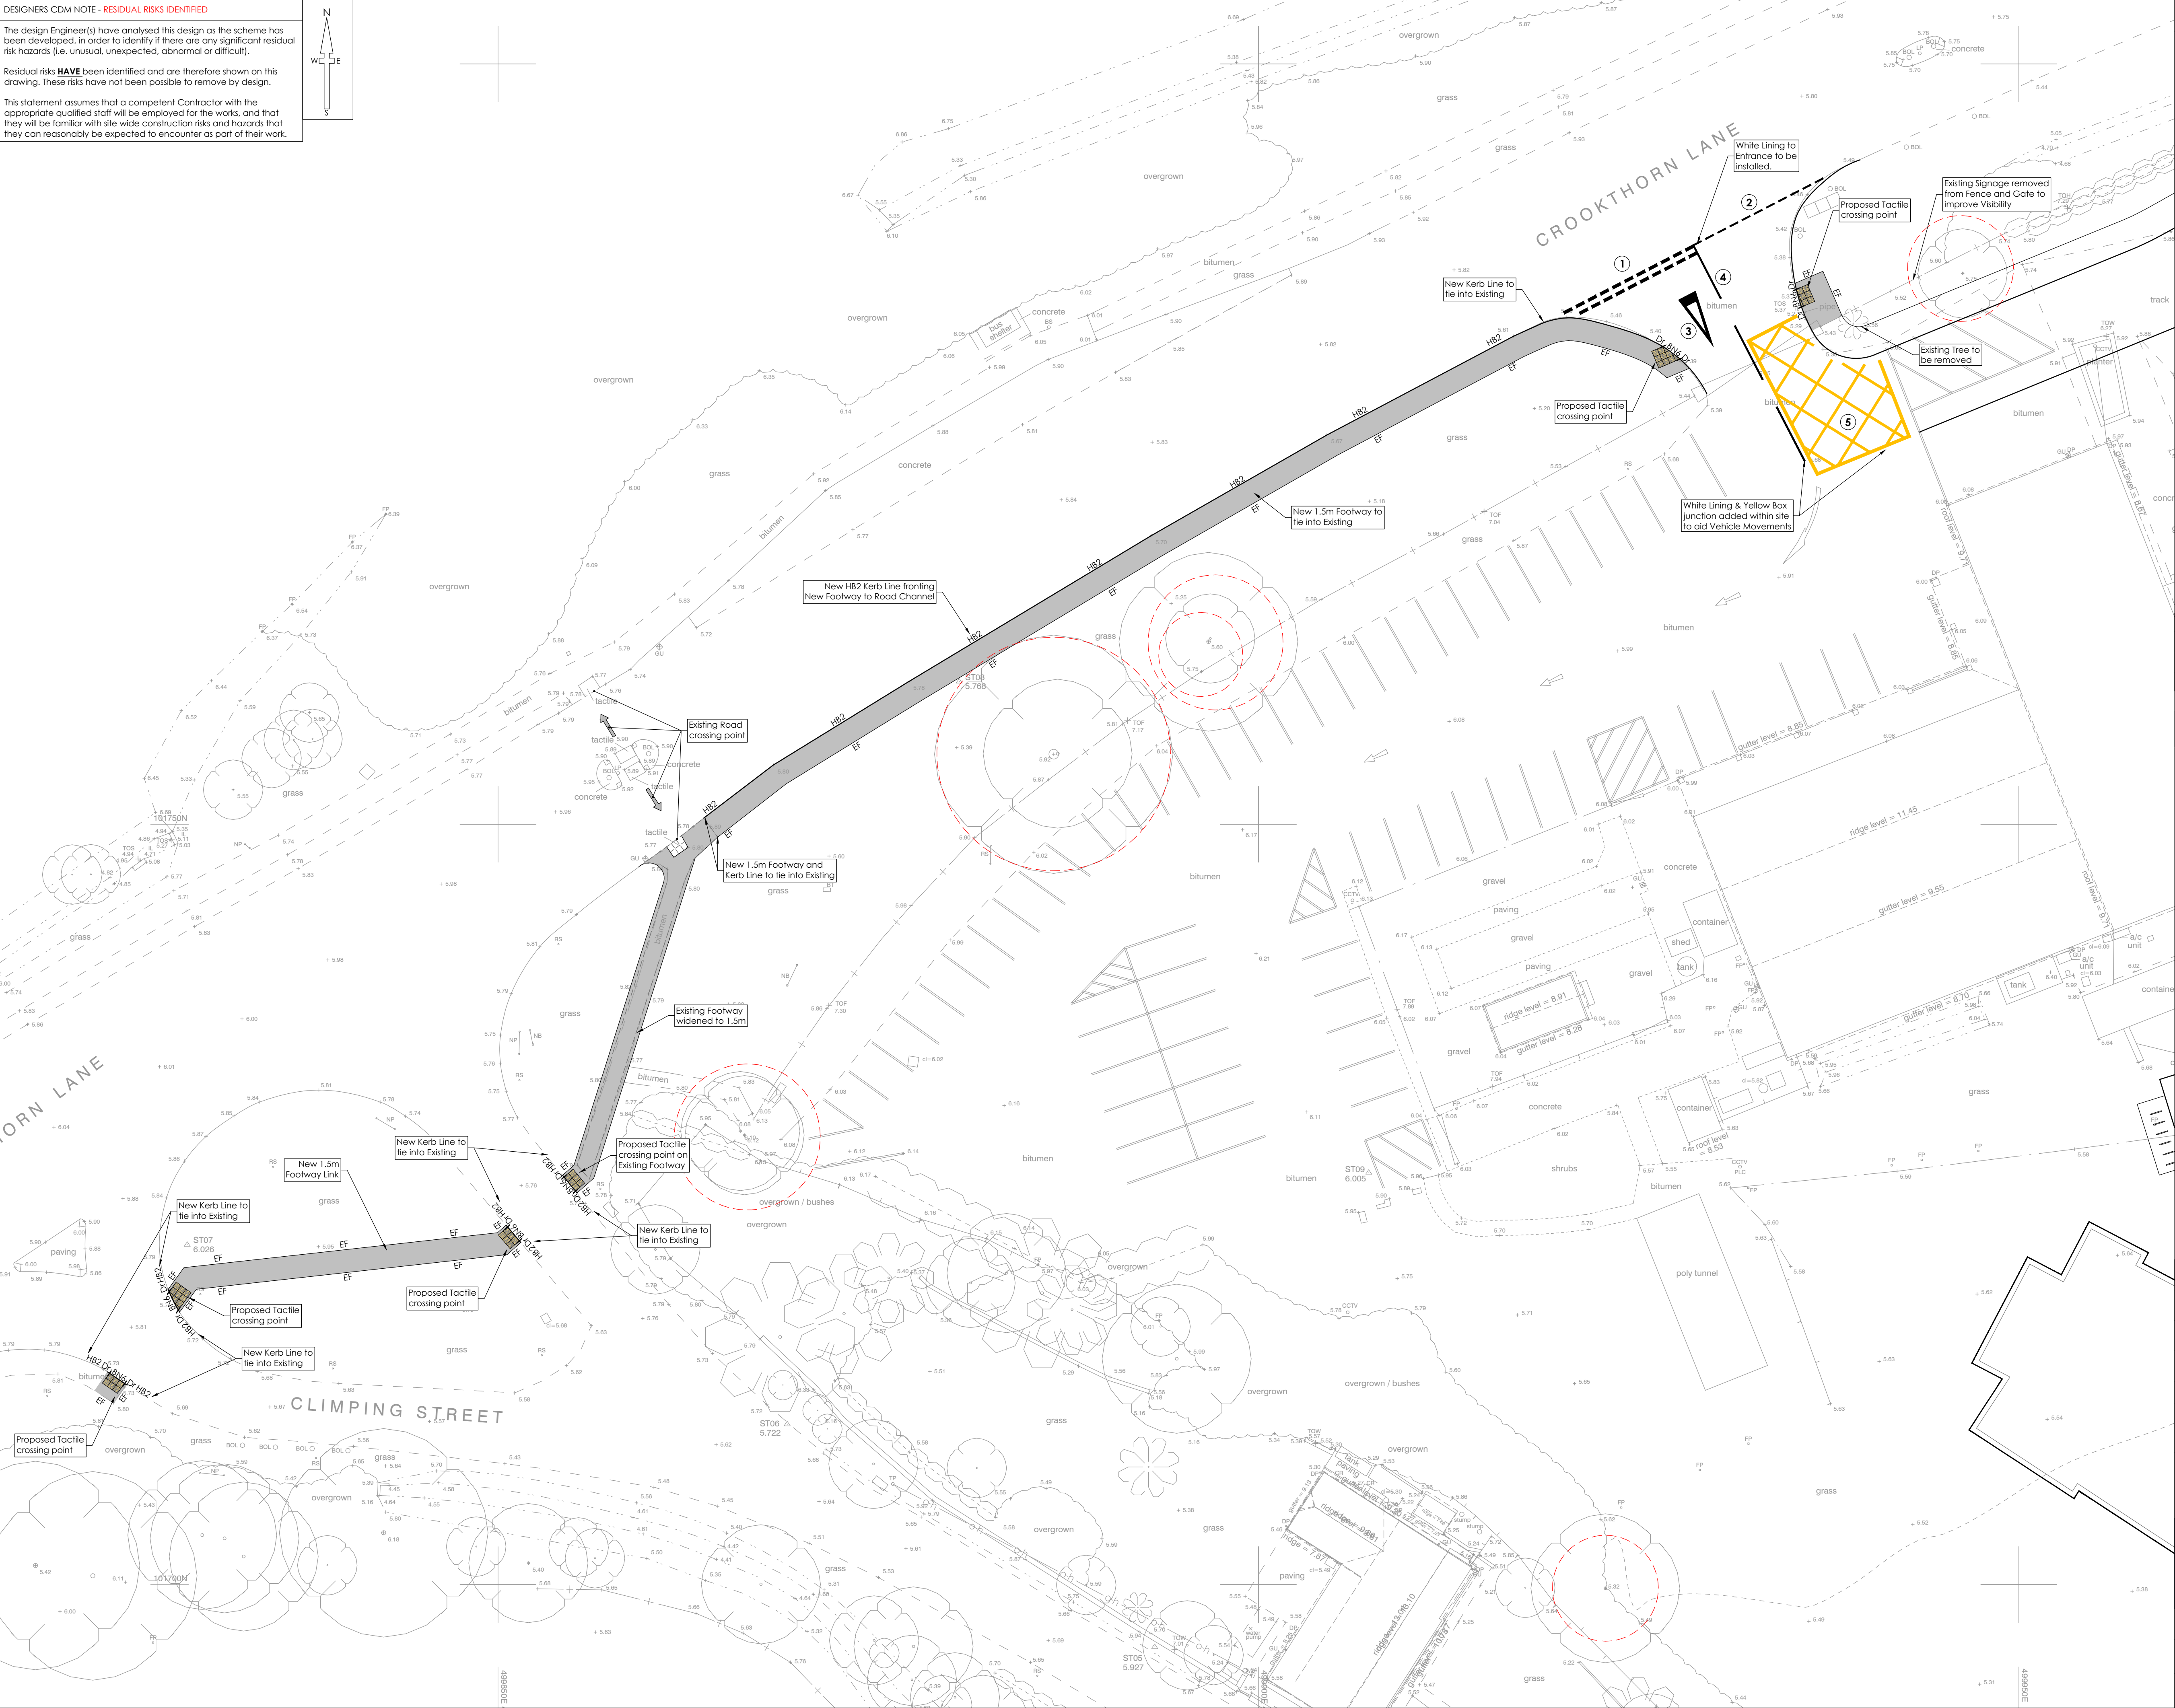


DESIGNERS CDM NOTE - RESIDUAL RISKS IDENTIFIED

The design Engineer(s) have analysed this design as the scheme has been developed, in order to identify if there are any significant residual risk hazards (i.e. unusual, unexpected, abnormal or difficult).

Residual risks **HAVE** been identified and are therefore shown on this drawing. These risks have not been possible to remove by design.

This statement assumes that a competent Contractor with the appropriate qualified staff will be employed for the works, and that they will be familiar with site wide construction risks and hazards that they can reasonably be expected to encounter as part of their work.

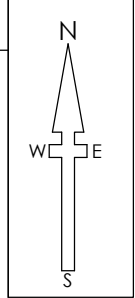

- Interlock Surveys: 01926 330123
DRG Number: 160783 - Sheets 1 & 2
DRG Number: 180192 - Sheets 1 & 2
- Received: 08/03/2018
Received: 23/03/2018
- NOTES
- All dimensions and levels are in metres unless otherwise noted
 - This drawing is to be read in conjunction with the relevant Architect's/Engineer's drawings, specifications and CDM documentation
 - This drawings has been produced electronically and may have been photo reduced or enlarged when copied. Work to figured dimensions only (DO NOT SCALE). All dimensions to be checked on site. Any errors or omissions to be reported to the engineer immediately.
 - This drawing contains coloured lines / information that may not be clear if reproduced in black and white.
 - Digital copies of this plan can only be considered accurate if supplied directly by Infrastruct CS Ltd.

- Notes:
- Road Lining specification TSRGD 2002 & Traffic Signs Manual 2003 Chapter 5:
- TSRGD diag. 1003**
Junction 'GIVE WAY' line
600 mark, 300 gap, 200 width
Colour - White
 - TSRGD diag. 1009**
Junction 'GIVE WAY' line
600 mark, 300 gap, 100 width
Colour - White
 - TSRGD diag. 1023**
Junction 'GIVE WAY' marking
3750 x 1250, 2100
Colour - White
 - TSRGD diag. 1004**
Carriageway Longitudinal 'CENTRE' line
4000 mark, 2000 gap, 100 width
Colour - White
 - TSRGD diag. 1043**
Junction 'YELLOW BOX' marking
200 box, 150 hatch, 2000 gap
Colour - Yellow

Kerb Legend			
Kerb Ref	Type	Dimensions	Notes
HB2	HB2	125x255	125mm upstand
EF	EF	50x150	Square edged path edging laid flush unless otherwise stated

New Bitmac Footway

P4	SNN	TST	Proposed Footway amended	30/04/18
P3	SNN	TST	Existing Footway widened to 1.5m	13/04/18
P2	SNN	TST	Junction design amended. Footway Link to the West added	11/04/18
P1	SNN	TST	Initial issue	28/03/18

REV	DRAWN	CHECK	REVISION COMMENTS	ISSUE DATE
-----	-------	-------	-------------------	------------

DRAWING TITLE
Highway Improvements

SHEET NO.
1/1

S2 - INFORMATION

PROJECT
Bairds Care Home
Littlehampton
Sussex



SCALE @ A1 1:200	0m	5m	10.0m	ENGINEER TST
PROJECT NUMBER 2868	STATUS S2	DATE March 18	DRAFT NJ	APPROVED DJ
PROJECT BCH	ORIGIN ICS	PHASE 01	LEVEL XX	TYPE DR
ROLE C	DWG NO 025	REVISION P4		