



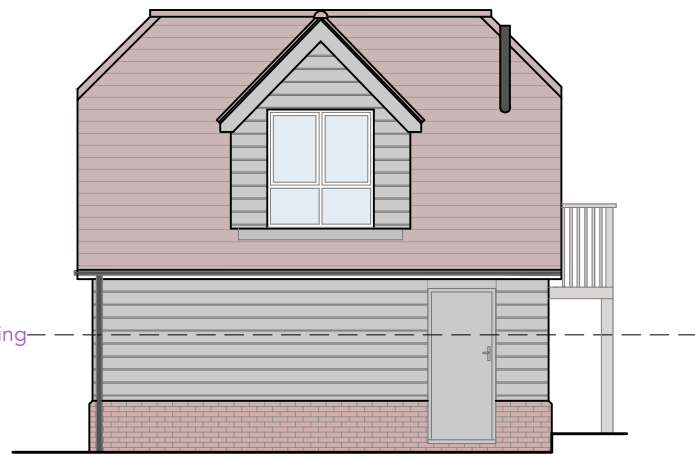

North Elevation (Side)

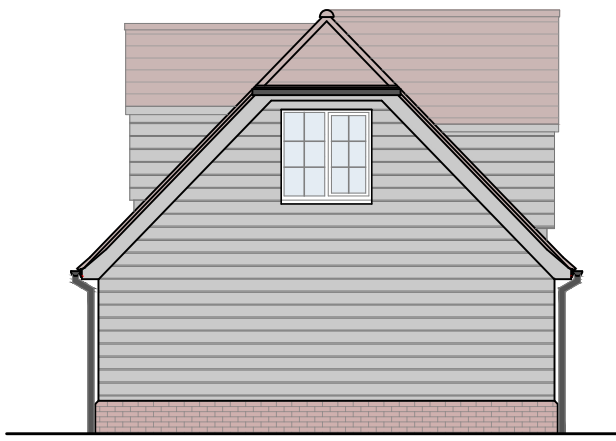

East Elevation (Rear)





South Elevation (Side)




West Elevation (Front)


Elevations 1:100

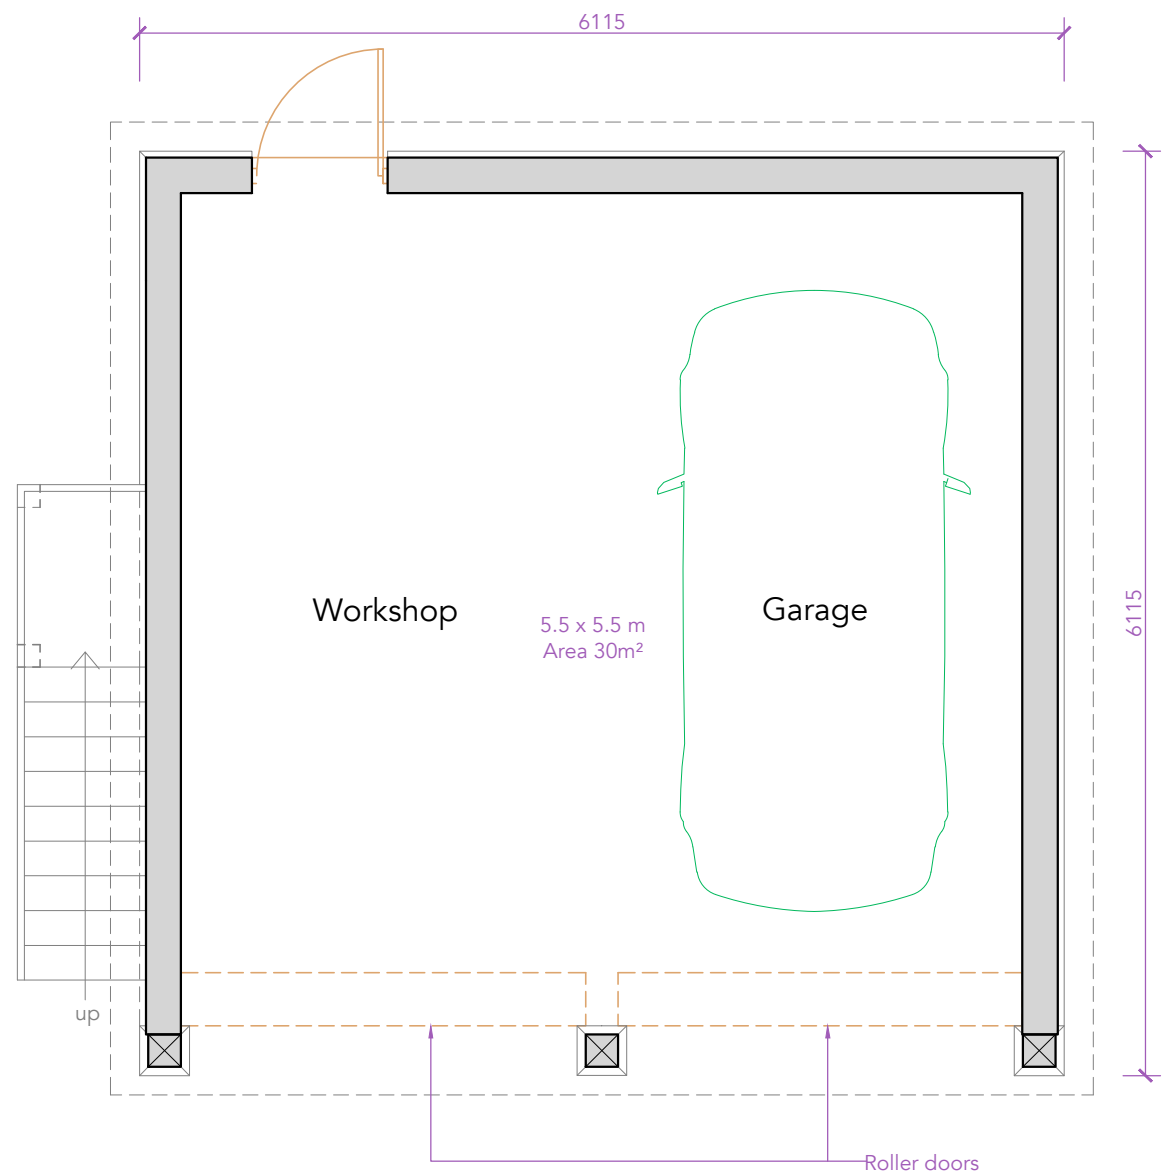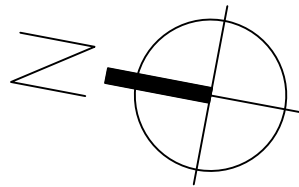


Ground Floor Plan 1:50

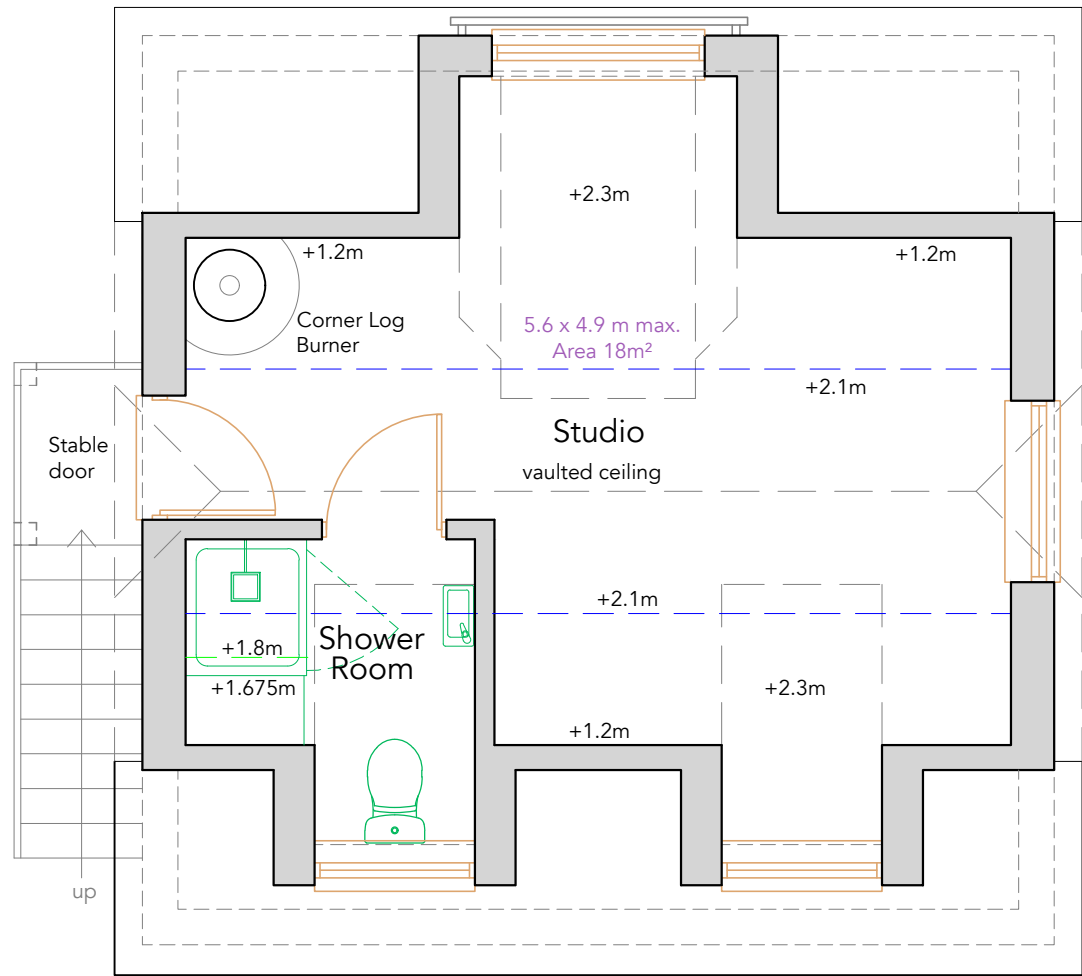

First Floor Plan 1:50

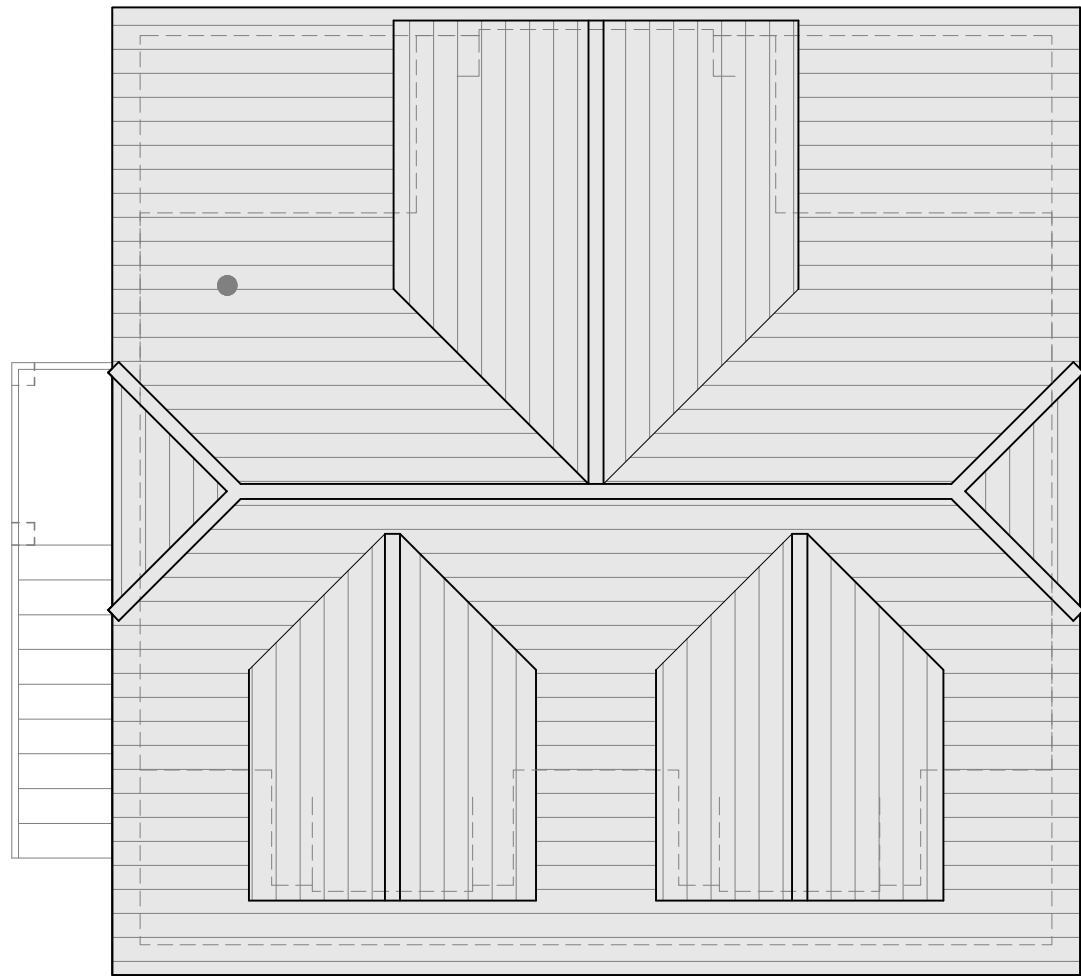

Roof Plan 1:50

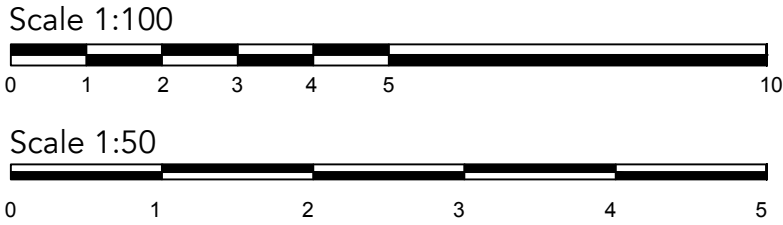

Materials Schedule:

- Walls**
Black softwood featheredge weatherboard with brick plinth.
- Roof**
Pitched roof in clay tiles.
- Doors**
First floor door - oak stable door
Rear Door - stained balck timber to match weatherboarding
Garage/Workshop doors - black
- Windows**
Timber casements in white.
- Soffits/Fascias**
Black timber effect.
- Rainwater goods**
uPVC gutters and downpipes in black.

Revisions:

This drawing is the property of Fuller Architects and is not to be copied reproduced, retained or disclosed to any unauthorised person either wholly or in part without prior consent. Do not scale from this drawing except for Planning purposes. Use all figured dimensions only. All figured dimensions to be checked on site prior to construction. All discrepancies, errors and omissions to be reported to Fuller Architects prior to construction. Layout and dimensions existing building to be checked on site.

FULLER

• ARCHITECTS •

01903 774754
info@fuller-architects.co.uk
fuller-architects.co.uk
103-105 Sea Road, East Preston,
BN16 1NX

Job Title
3 New Thatched Cottages, Climping

Client
Mr & Mrs Halsey

Drawing Name
Garage Plans and Elevations - Proposed

Drawing Status
Planning

Drawn by ALP Date May 26
Checked by LW Date May 26

Drawing Scale
1:100, 1:50 at A1

Drawing No
240033/ 018

Revision