



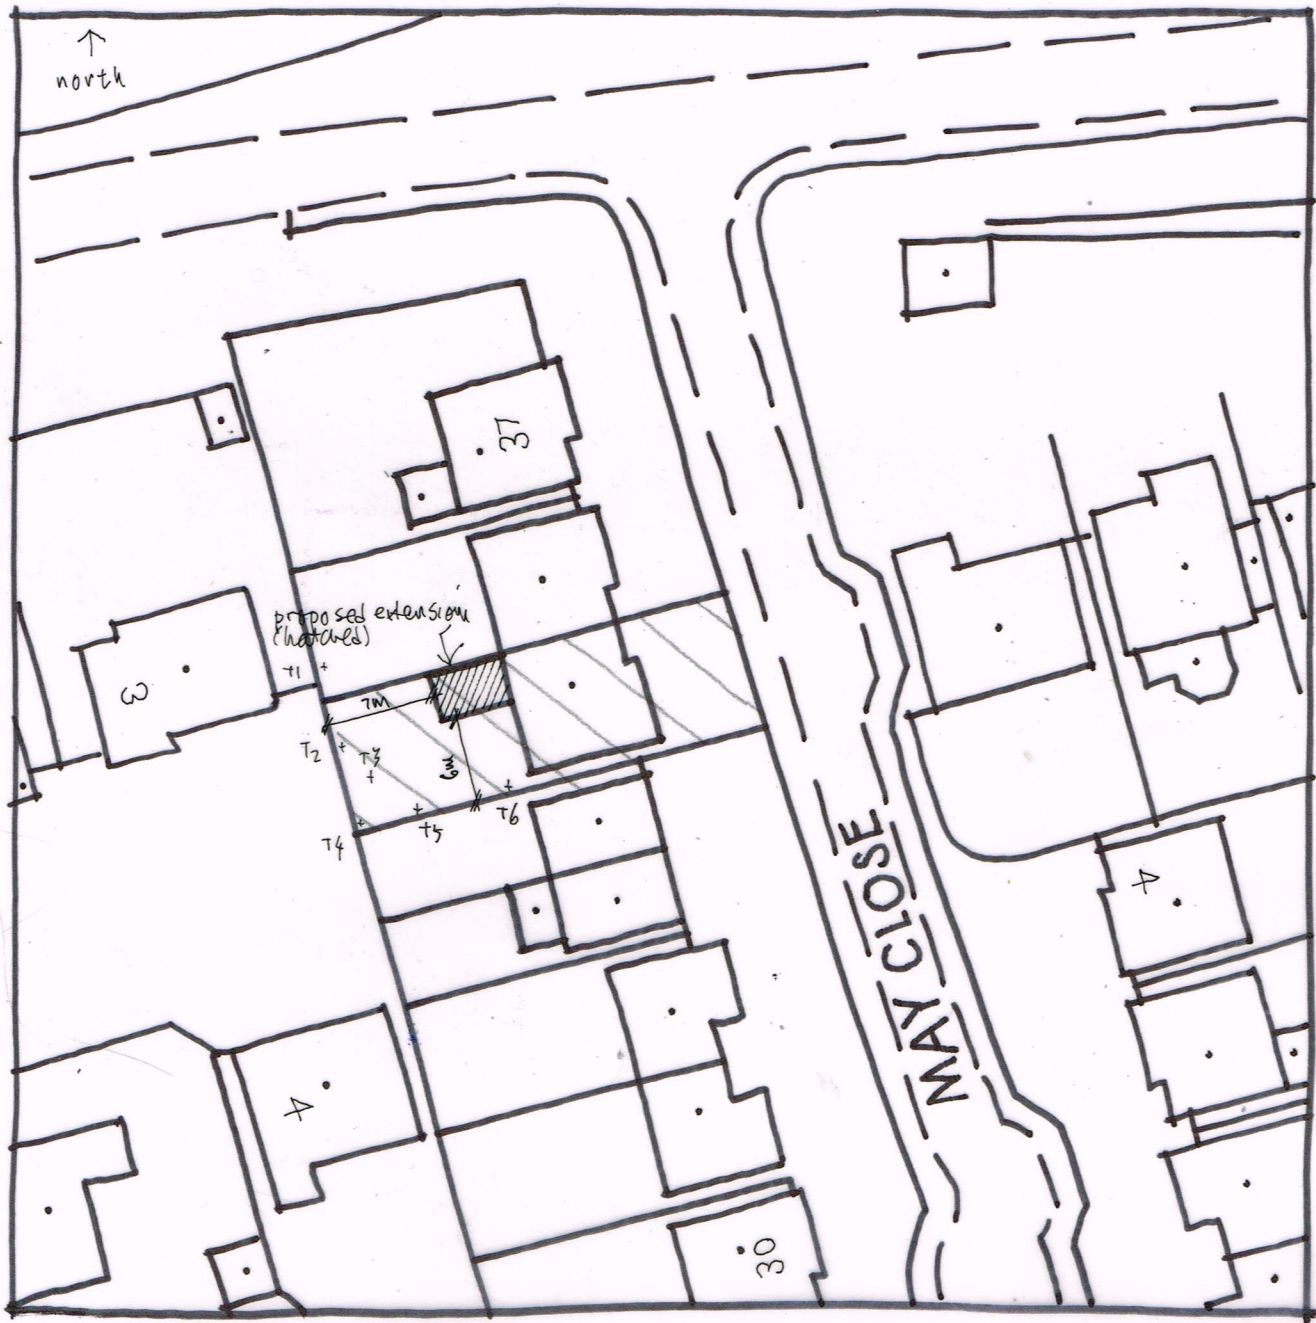


SITE PLAN 1:500 @ A4

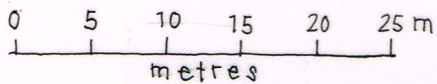

TREE SCHEDULE

- T1 : cherry blossom
- T2 : fig
- T3 : pear
- T4 : cowitler
- T5 : pittosporium
- T6 : unknown

Wayne Gander MCIAT
Architectural Technologist
98 Durrington Lane
Worthing
West Sussex BN13 2RQ
Tel. 01903 694817

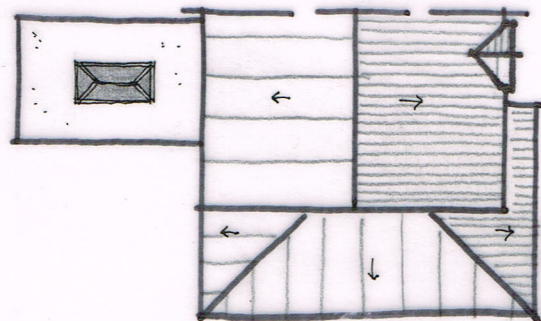

ROOF PLAN 1:200

35 MAY CLOSE, CLIMPING