


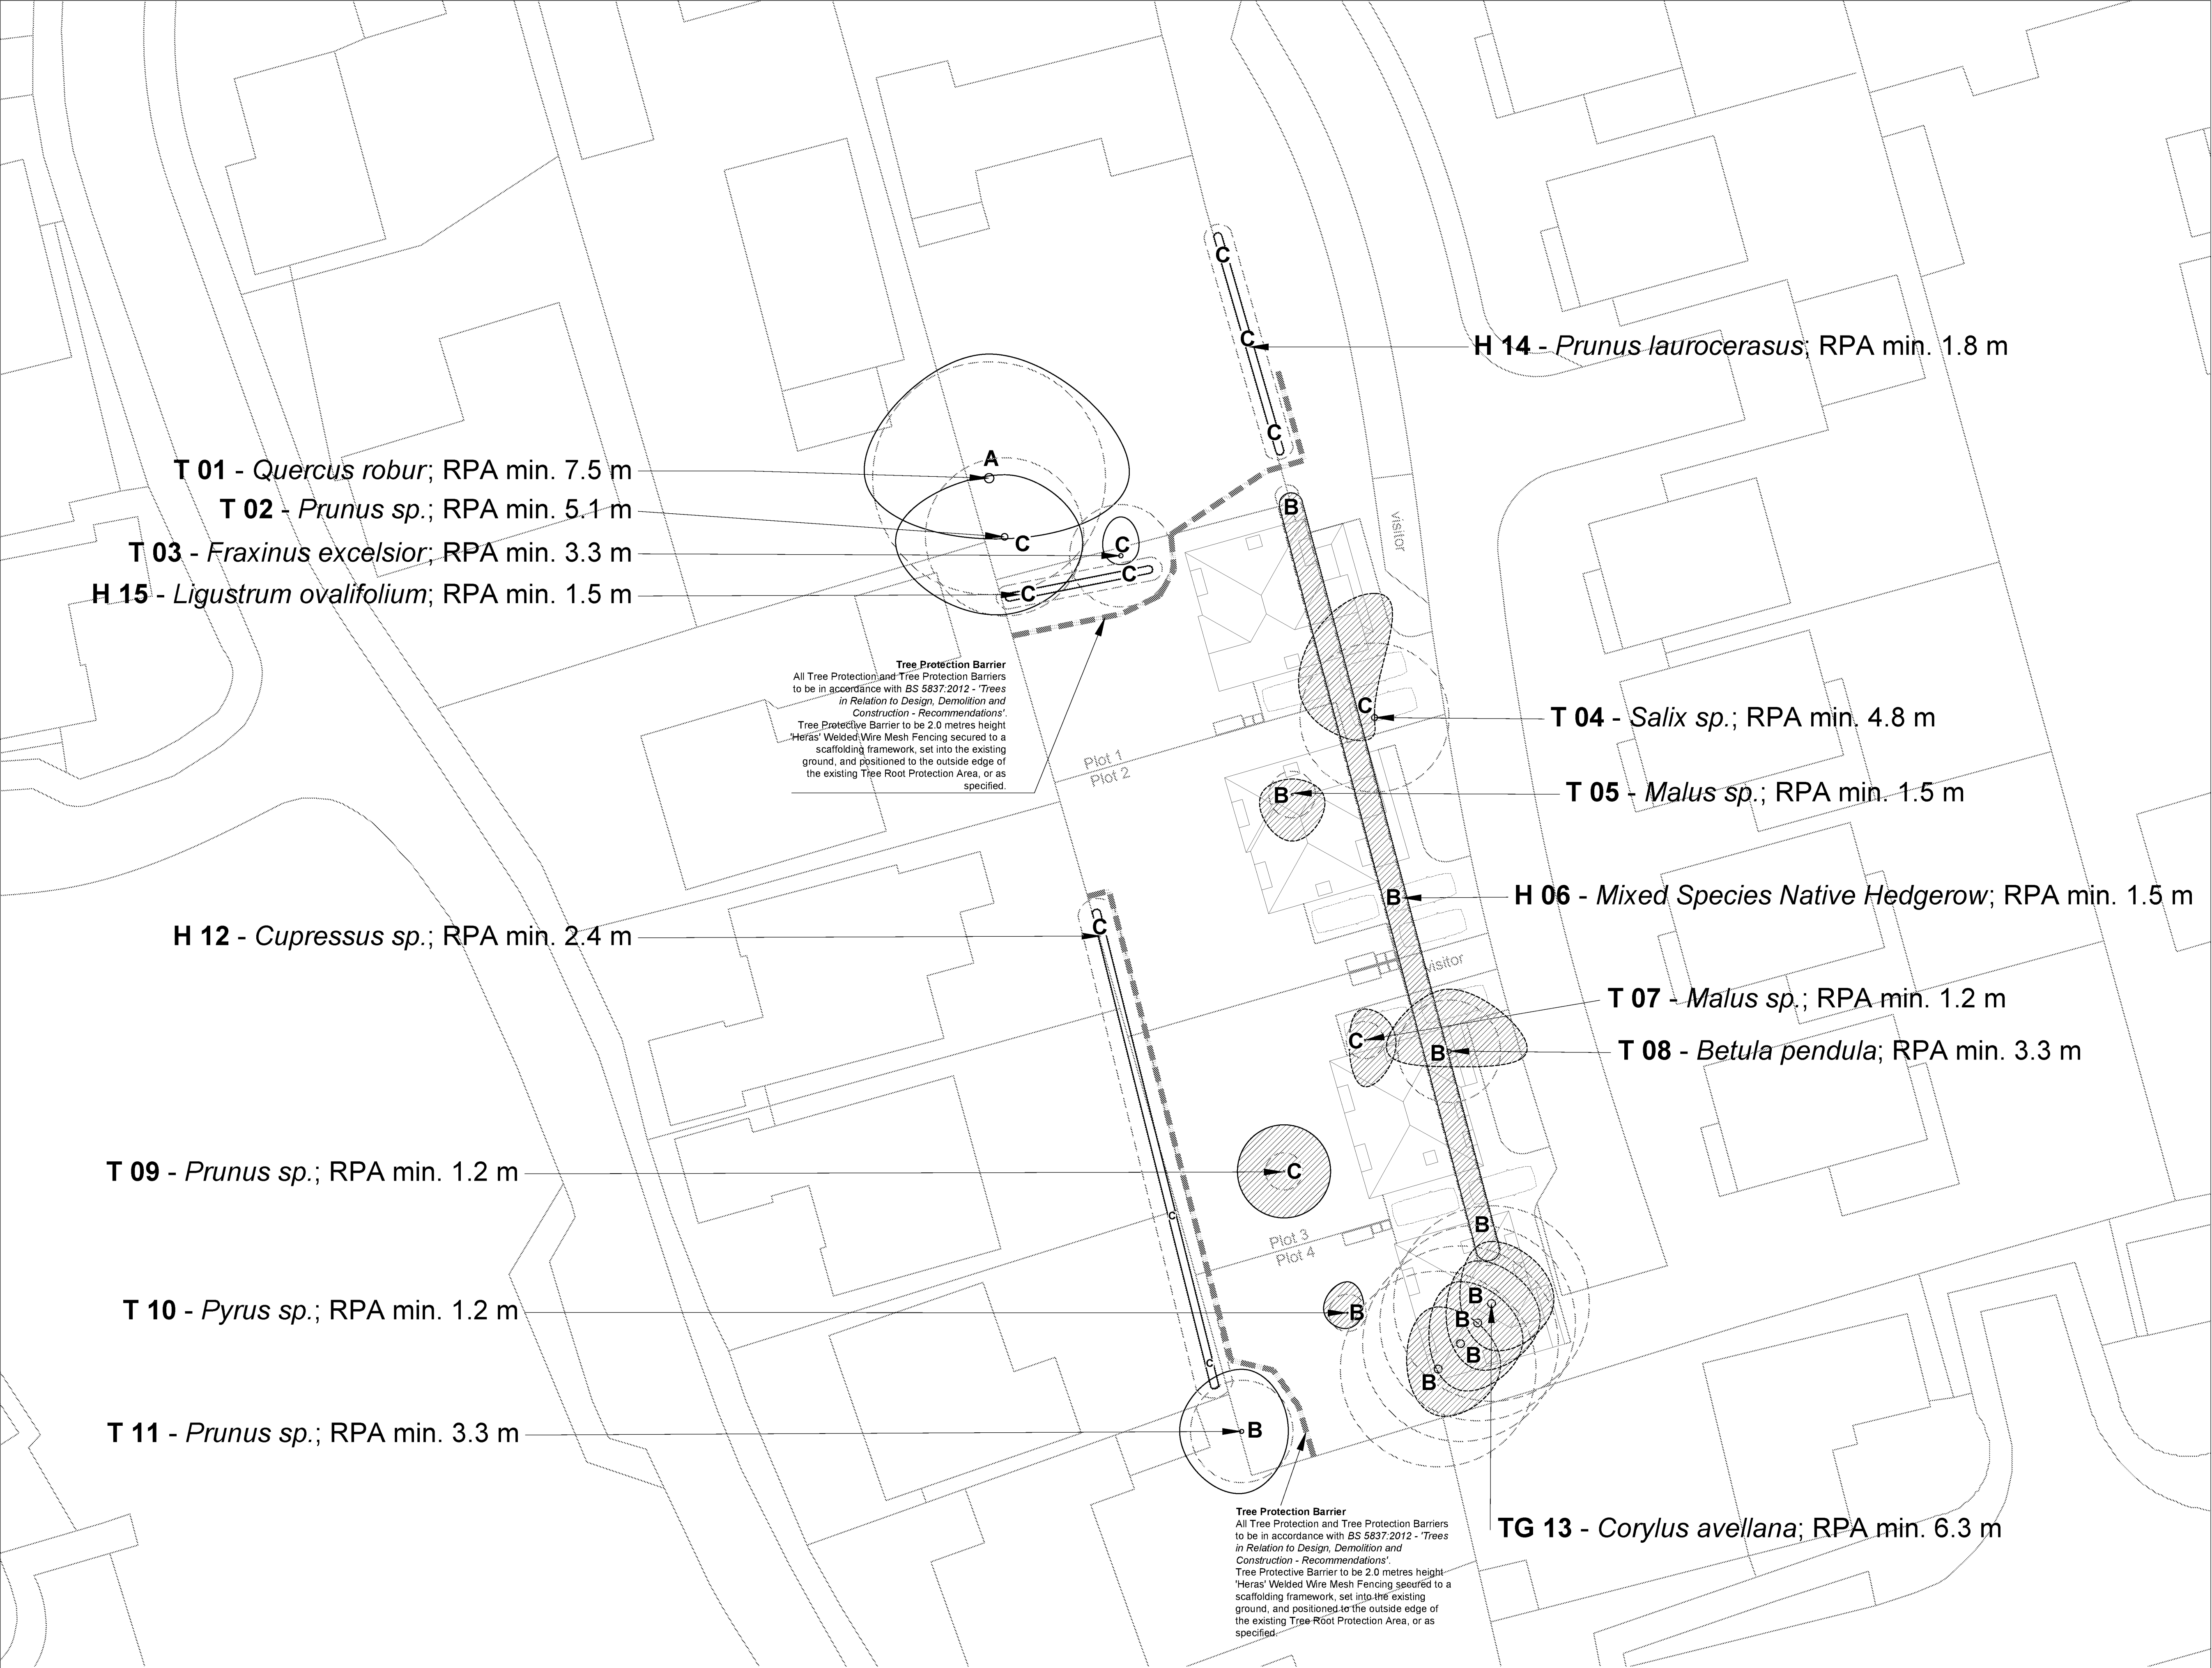

Legend

T02 Tree and Shrub Numbers.

Tree Root Protection Areas
Tree Root Protection Areas calculated and specified in accordance with BS 5837:2012 - 'Trees in Relation to Design, Demolition and Construction - Recommendations'.

Category A Trees
Trees of High Quality and Value.

Category B Trees
Trees of Moderate Quality and Value.

Category C Trees
Trees of Low Quality and Value.

Category B Hedgerow
Hedgerows of Moderate Quality and Value.

Category C Hedgerow
Hedgerows of Low Quality and Value.

Existing Trees to be Removed
Tree Surgery operations to be in accordance with BS3998:2010 - 'Tree Works - Recommendations'.

Existing Shrubs and Hedges to be Removed

Tree Protection Barrier
All Tree Protection and Tree Protection Barriers to be in accordance with BS 5837:2012 - 'Trees in Relation to Design, Demolition and Construction - Recommendations'.
Tree Protective Barrier to be 2.0 metres height 'Heras' Welded Wire Mesh Fencing secured to a scaffolding framework, set into the existing ground, and positioned to the outside edge of the existing Tree Root Protection Area, or as specified.

Notes:

1. Drawing to be read in colour.
2. For details of existing trees and vegetation refer to: LLD1963-ARB-SCH-001 - Existing Tree Schedule.

Planning Issue

Rev	Description	Date	Initials
00	Planning Issue	08.03.21	LB

LIZARD
Landscape Design and Ecology

The Old Bank, 34 South Street, Tarring, Worthing, West Sussex, BN14 7LH
T. 01903 216033 E. lizardlandscape@btconnect.com W. lizardlandscapeecology.com

Client
Domusea Developments Ltd

Project Title and Location
Wren Cottage
Climping, West Sussex

Drawing Title
Tree Retention and Protection Plan

Scale 1:200@A1	Drawn LB	Approved JJ	Date 08.03.21
Drawing No LLD1963-ARB-DWG-002	Revision 00		

Tree Retention and Protection
Wren Cottage, Climping, West Sussex