



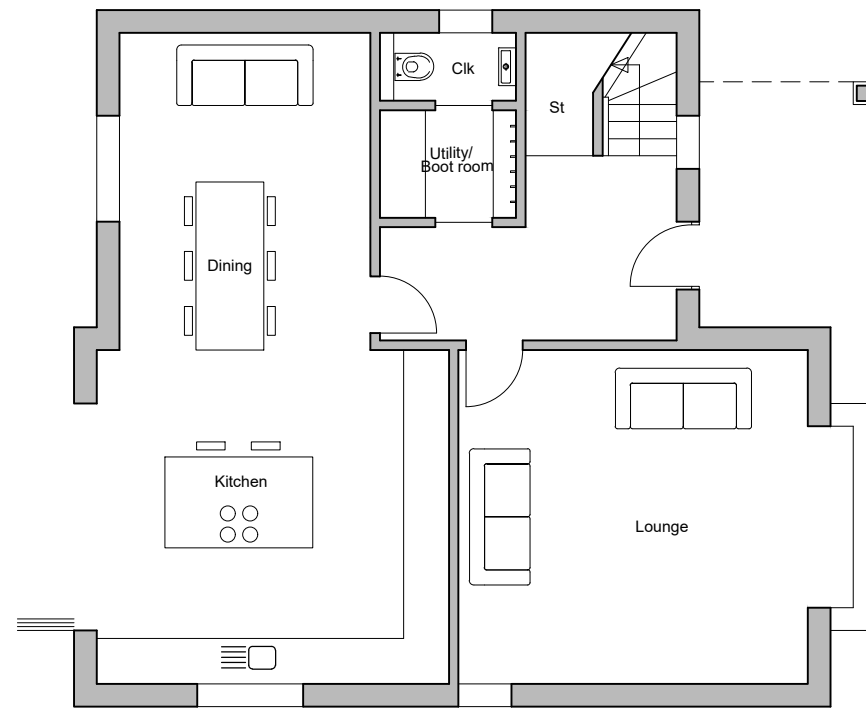


GROUND FLOOR PLAN

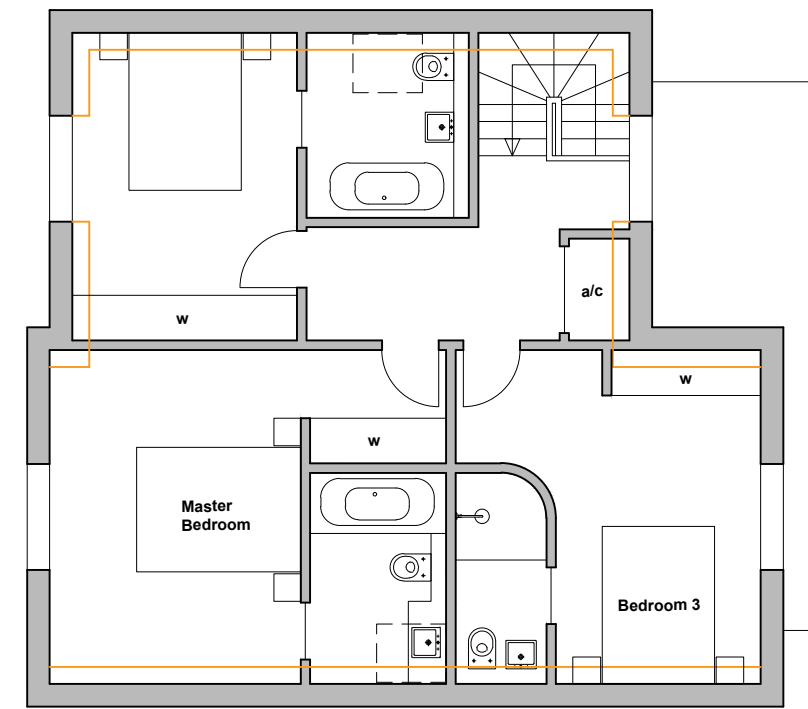


FIRST FLOOR PLAN

PLOT 1 FLOOR PLANS
SCALE 1:100 @ a3

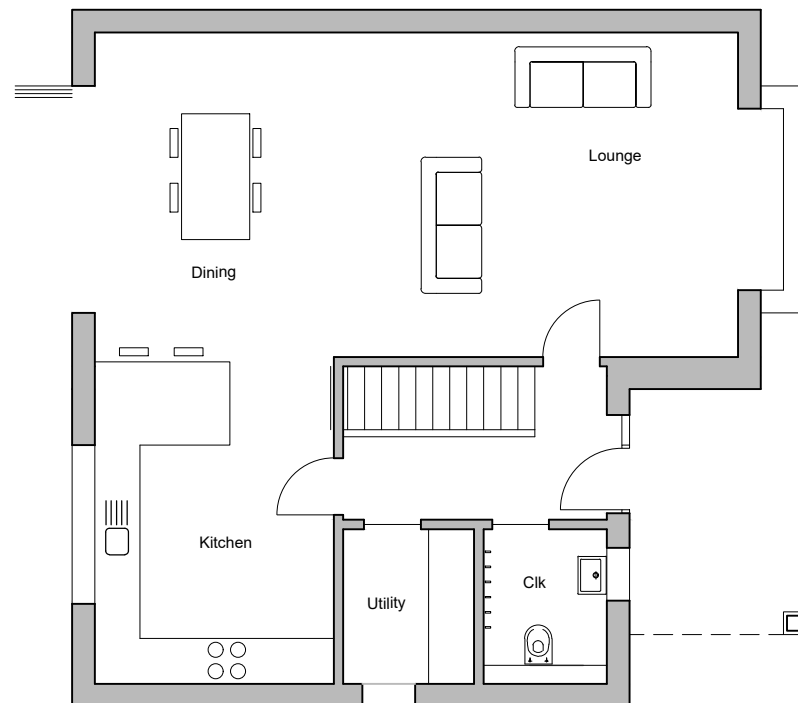

GROUND FLOOR PLAN

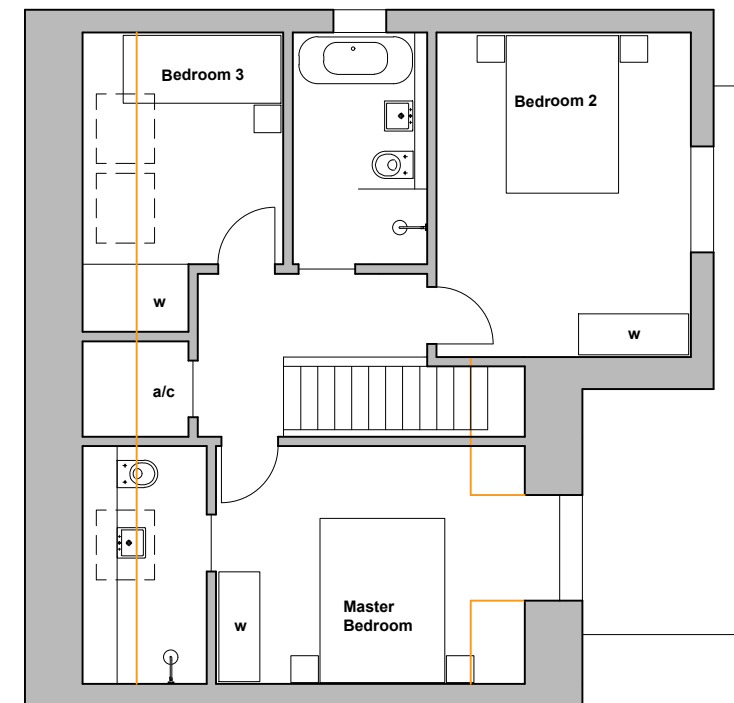

FIRST FLOOR PLAN

PLOT 2 FLOOR PLANS
SCALE 1:100 @ a3

