





FRONT ELEVATION (EAST)

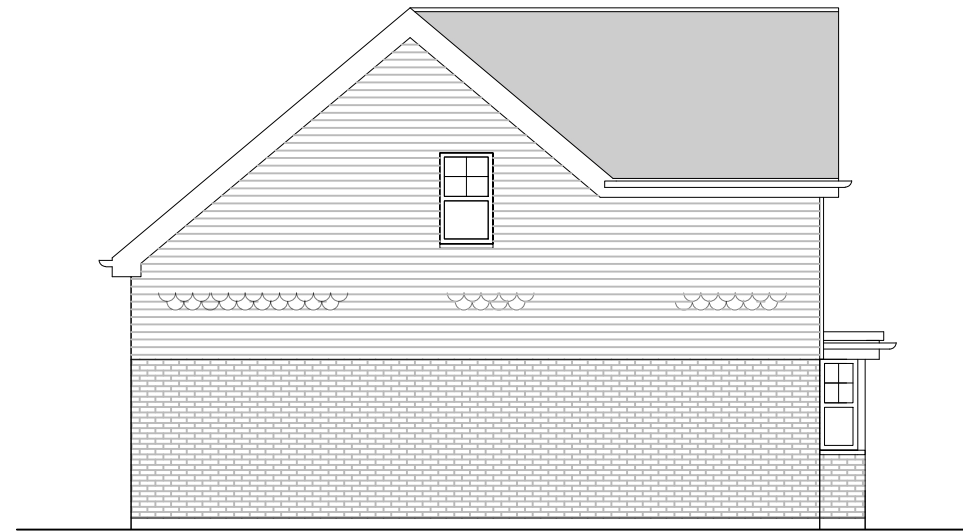

SIDE ELEVATION (SOUTH)

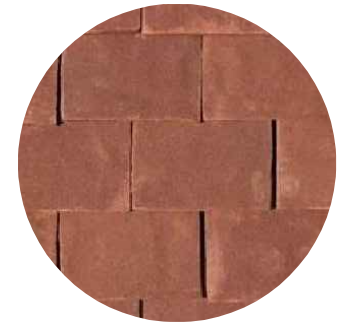


Roof - Clay tile




Upper Walls - Tile hanging



Lower Walls - Brick

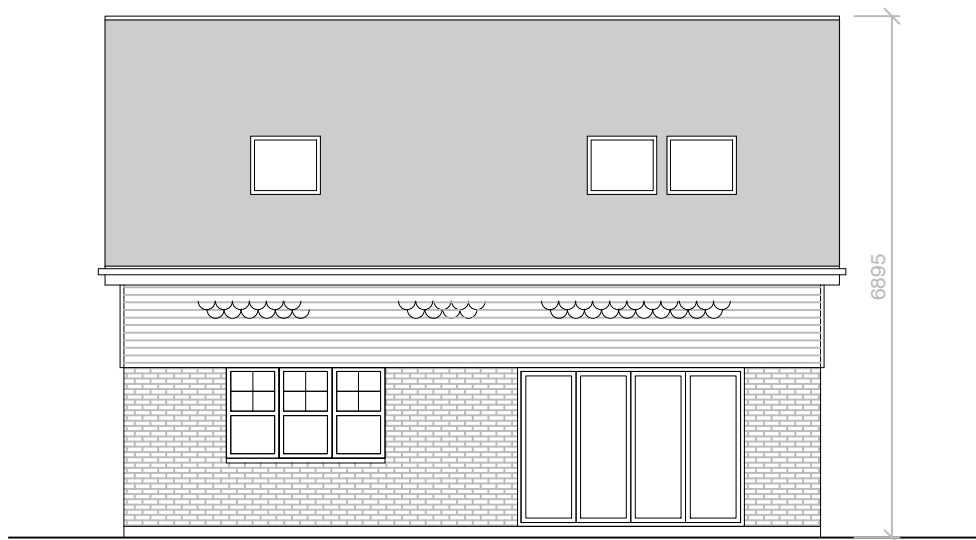

REAR ELEVATION (WEST)

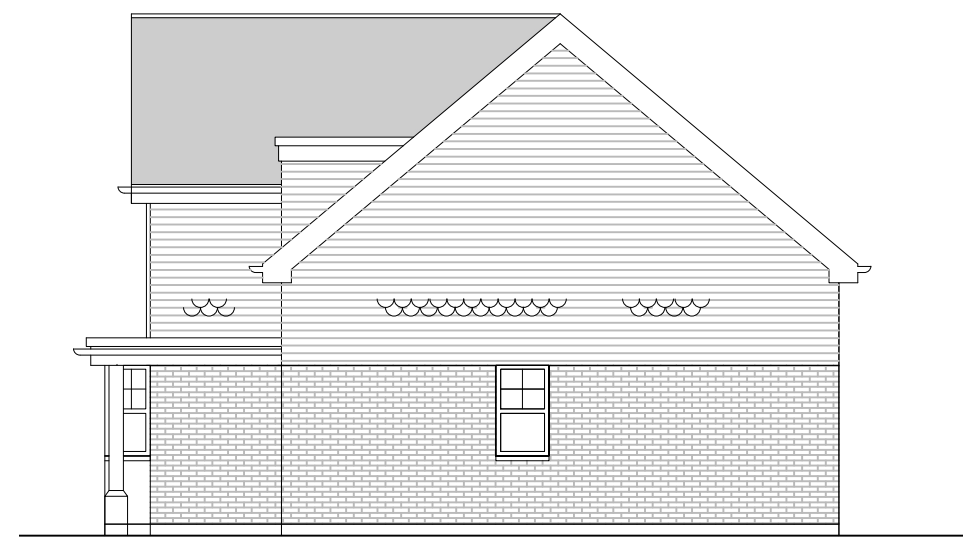

SIDE ELEVATION (NORTH)

All velux windows are min 1.7mm from FFL

PLOT 3 ELEVATIONS
SCALE 1:100 @ a3

