




FRONT ELEVATION (EAST)

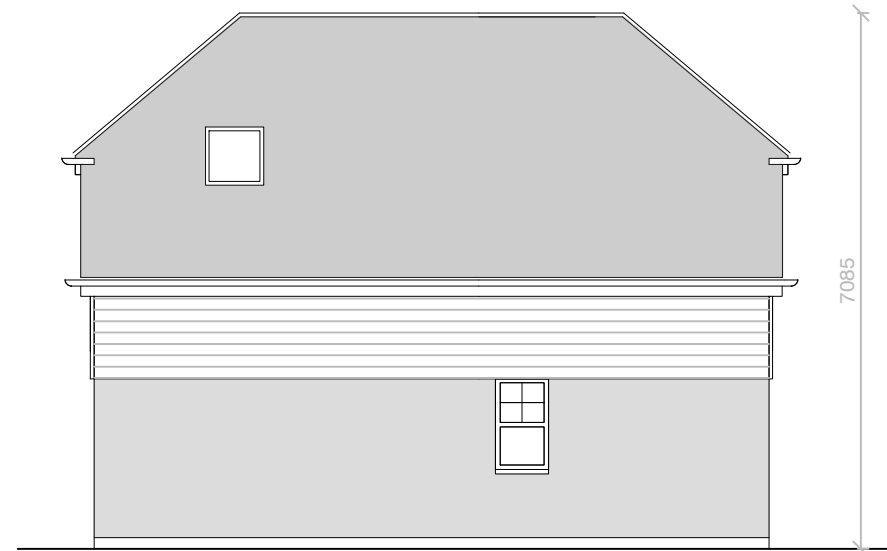

SIDE ELEVATION (SOUTH)



Roof - Slate




Upper Walls - Painted weatherboard



Lower Walls - Render



REAR ELEVATION (WEST)

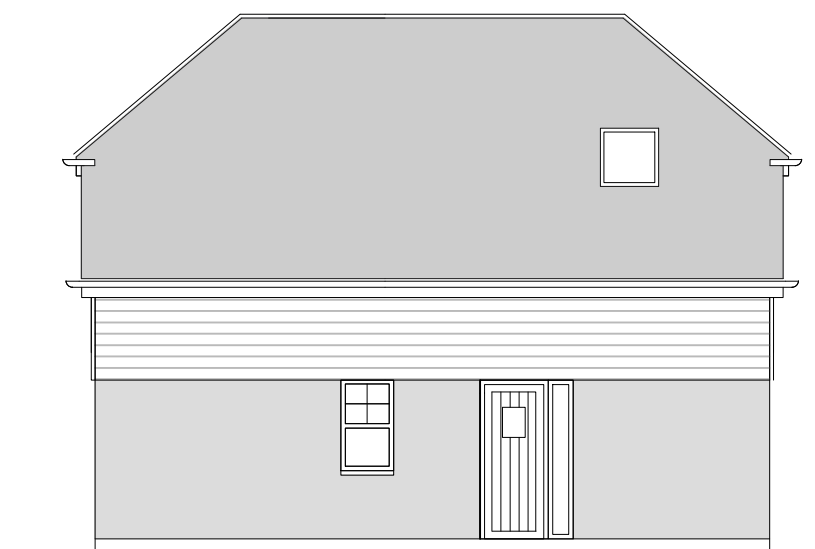

SIDE ELEVATION (NORTH)

All velux windows are min 1.7mm from FFL

PLOT 4 ELEVATIONS
SCALE 1:100 @ a3

