



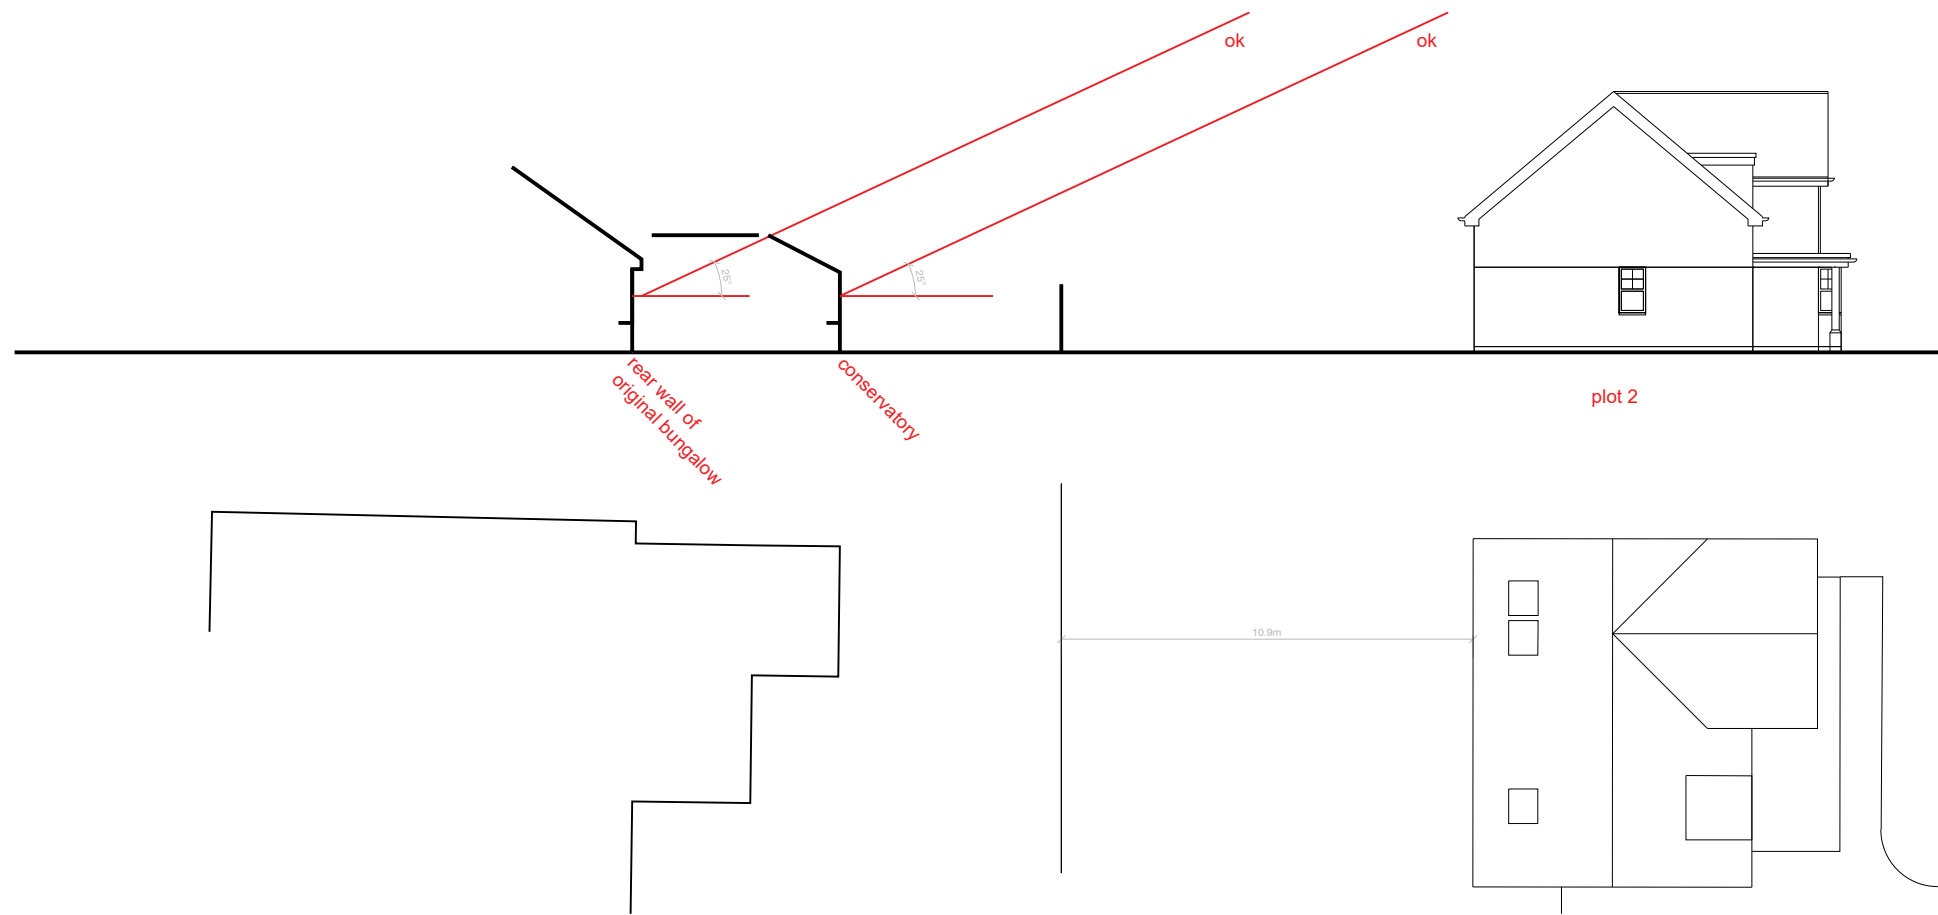

PLOT 2 - 25 DEGREE LINE DIAGRAM
SCALE 1:200 @ a3

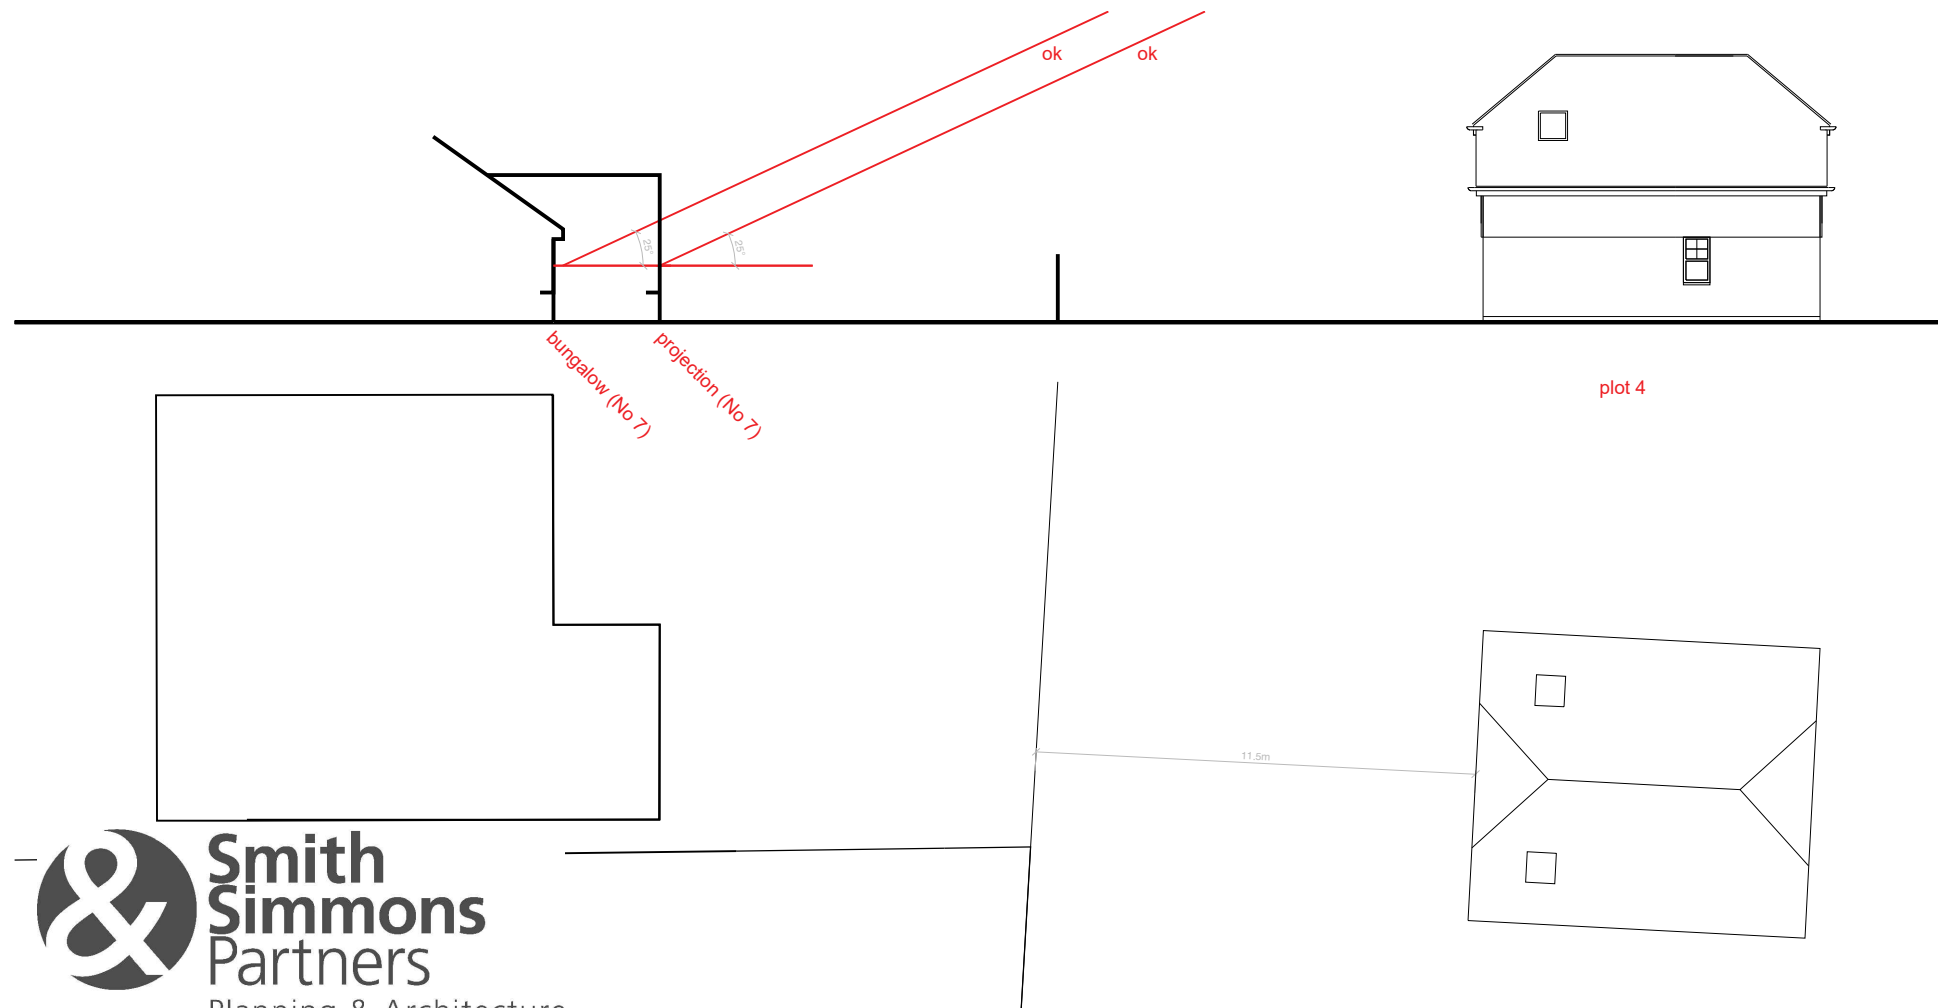

PLOT 4 - 25 DEGREE LINE DIAGRAM
SCALE 1:200 @ a3