

Serbi. number: 161998
© Crown copyright and database right 2019
Ordnance Survey Licence 100048957
Reproduction in whole or in part is prohibited
without the prior permission of Ordnance Survey

Key:
..... Public Highway Boundary

Visibility Splay of 45m
from 2.4m set back

Visibility Splay of 45m
from 2.4m set back

Elms Paddock


Sewage Ppg Sta

Telecottage

The Beaches

FB

Rev	Date	Details Of Issue
ORIGINAL BASE DRAWING PROVIDED BY OTHERS. BTM SHALL NOT BE LIABLE FOR ANY INACCURACIES OR DEFICIENCIES		

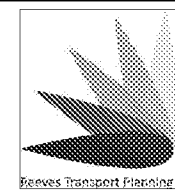

This document and all information herein is confidential and the intellectual property of BrightonTraffic Management Ltd. It is disclosed in confidence on terms that it will not be disclosed to any third party, used, sold, loaned, licensed, or reproduced in whole or in any part in any manner or form for manufacturing, rendering or for any other purpose without the written permission of Brighton Traffic Management Ltd. The copyright is retained by Brighton Traffic Management Ltd.
© Brighton Traffic Management Ltd

Project Waterford Gardens Climbing		
Visibility Splay for New Access		
Drawn BTM	Date 10/05/2019	Scale (at A3) 1:500
Dwg no. WGC/SR/1001	Revision No. A	

