

Visibility Splay of 45m
from 2.4m set back

Visibility Splay of 45m
from 2.4m set back

Elms Paddock

Sewage Ppg Sta


Telecottage

Waterford Gardens

The Beaches

FB

Rev	Date	Details Of Issue
ORIGINAL BASE DRAWING PROVIDED BY OTHERS. BTM SHALL NOT BE LIABLE FOR ANY INACCURACIES OR DEFICIENCIES.		

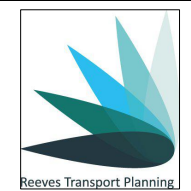

This document and all information herein is confidential and the intellectual property of BrightonTraffic Management Ltd. It is disclosed in confidence on terms that it will not be disclosed to any third party, used, sold, loaned, licensed, or reproduced in whole or in any part in any manner or form for manufacturing, tendering or for any other purpose without the written permission of Brighton Traffic Management Ltd. The copyright is retained by Brighton Traffic Management Ltd.
© Brighton Traffic Management Ltd

Project Waterford Gardens Climbing		
Visibility Splay for New Access		
Drawn BTM	Date: 10/05/2019	Scale (at A3) 1:500
Dwg no. WGC/SR/1001	Revision No. A	

