


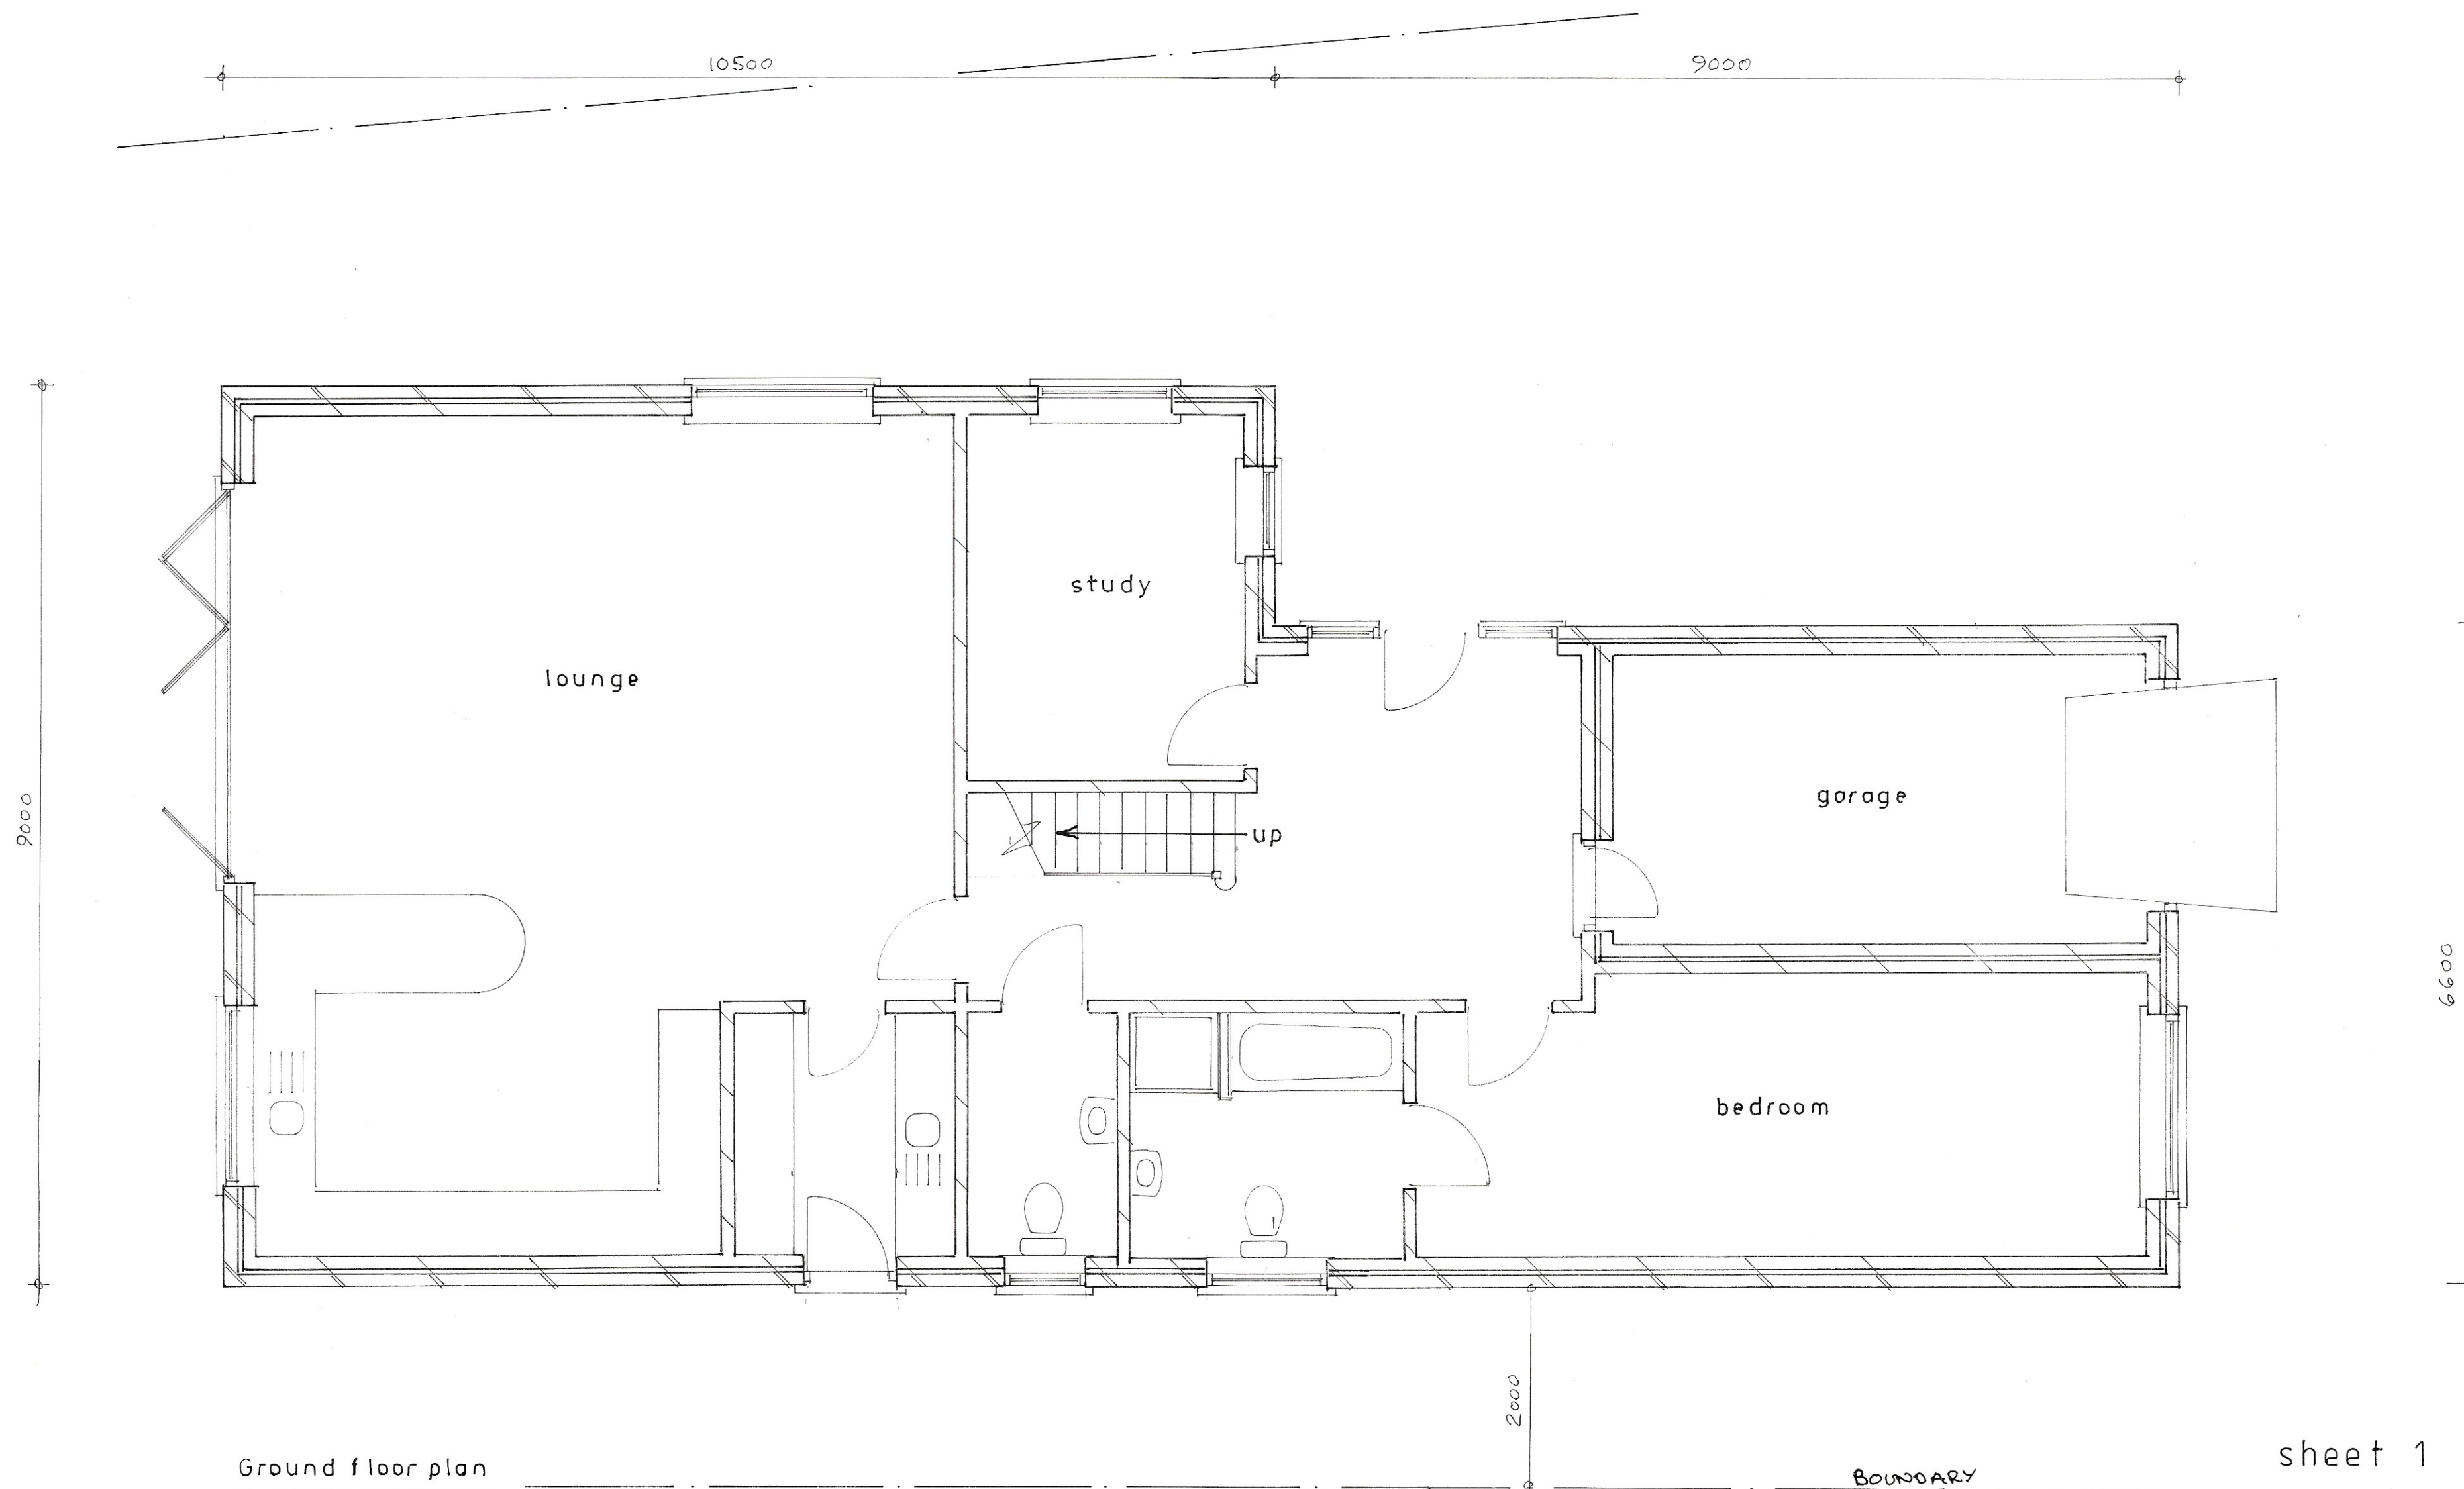

sheet 1 of 3

Proposed

PROPOSED DETACHED DWELLING AT ADJ. MISTLETOE FARM, HORSEMERE GREEN LANE,
CLIMPING FOR MR. & MRS. A. RICARDS.

Bryan Butcher
Rainbow Cottage
Nyetimber Lane
Bognor Regis PO21 3JX
01243 266871
07973 233442
bryan.butcher@btinternet.com
www.bryanbutcher.com