
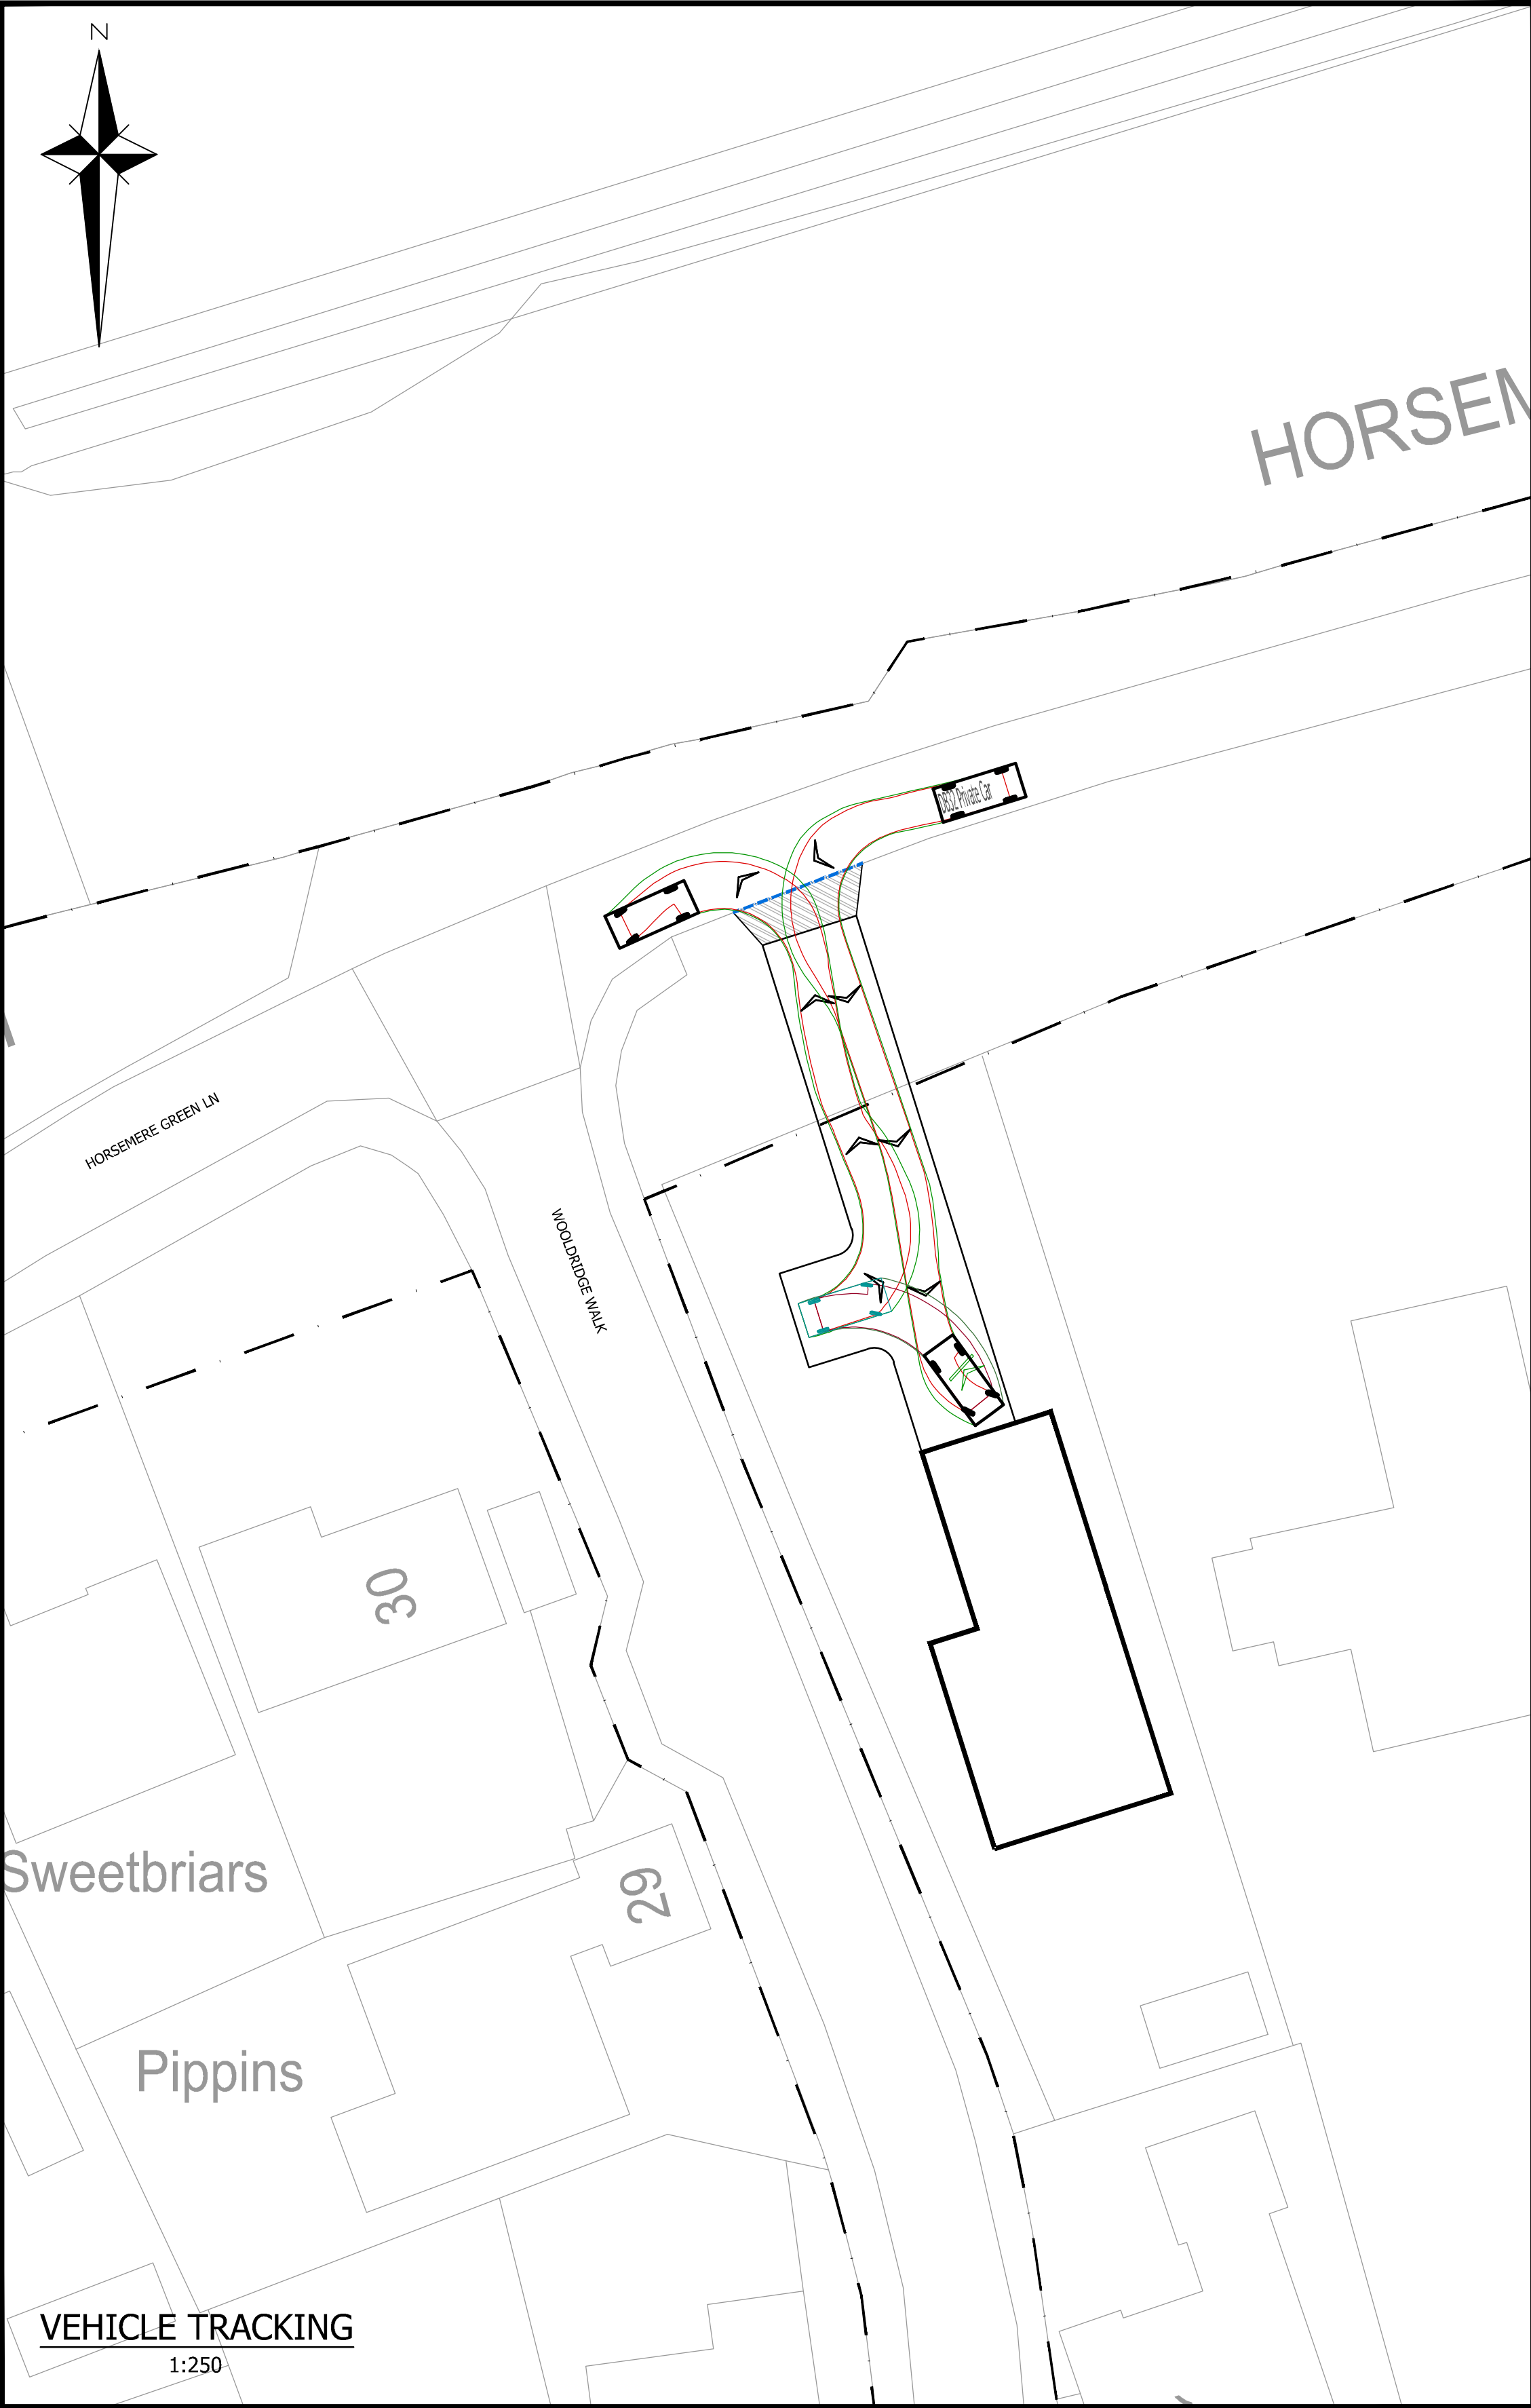


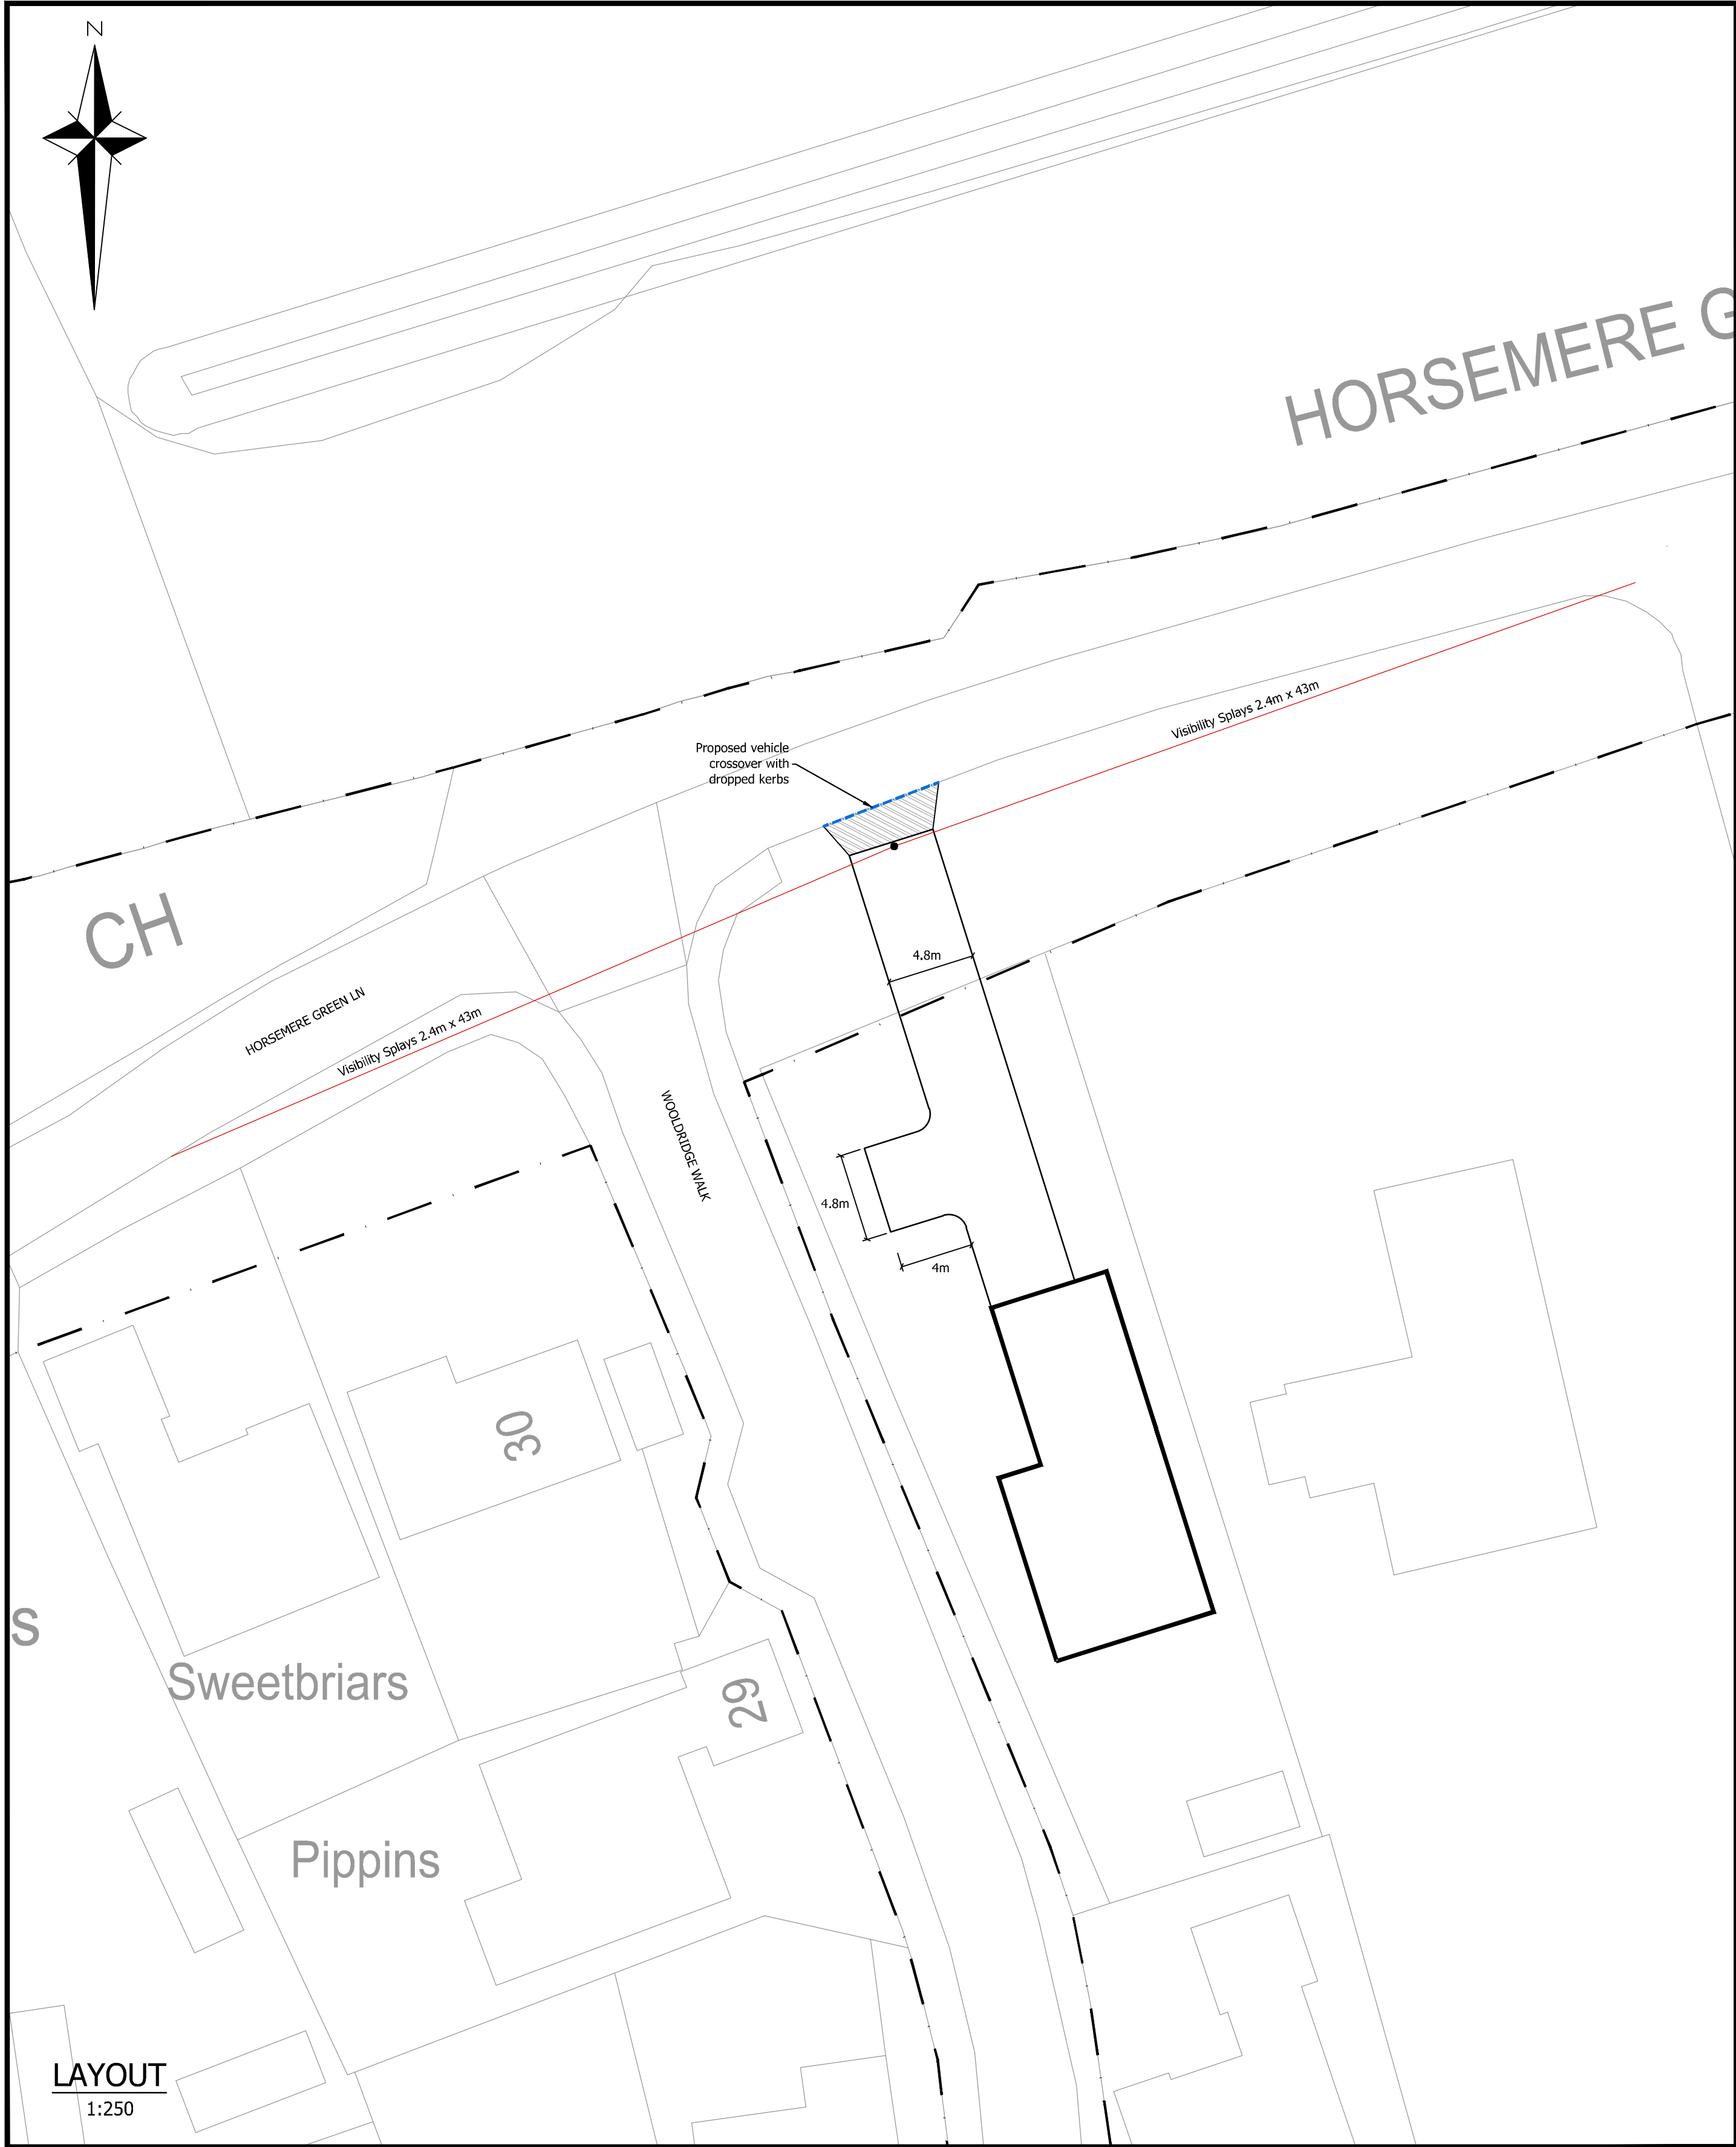

- GENERAL NOTES
1. The location, size, depth and identification of existing services that may be shown or referred to on this drawing have been assessed from non intrusive observations, record drawings or the like. The contractor shall safely carry out intrusive investigations, trial holes or soundings prior to commencing work to satisfy himself that it is safe to proceed and that the assessments are accurate. any discrepancies shall be notified to gta prior to works commencing.
 2. Tender or billing drawings shall not be used for construction or the ordering of materials.
 3. Do not scale. All dimensions and levels to be site confirmed.
 4. This drawing shall be read in conjunction with all relevant architects, consultants drawings and specifications, together with H&S plan requirements.
 5. Copyright : This drawing must not be copied, amended nor reproduced without the prior written agreement of gta.
 6. All drawings specifications and recommendations made by gta are subject to Local Authority and other relevant Statutory Authorities approval. Any works or services made abortive due to the client proceeding prior to these approvals is considered wholly at the Clients risk. gta hold no responsibility for resulting abortive works or costs.

DB32 Private Car

Overall Length	4.223m
Overall Width	1.715m
Overall Body Height	1.392m
Min Body Ground Clearance	0.233m
Max Track Width	1.629m
Lock to lock time	4.00s
Kerb to Kerb Turning Radius	5.780m

Vehicle wheels outline

Vehicle Body envelope

P2	UPDATED TO COMMENTS	16.03.2021	JMW	LS	
P1	INITIAL ISSUE	15.03.2021	JMW	LS	
Rev	Amendments	Date	Dis	Chk	
Status					
FOR PLANNING					
Client					
MR & MRS A C RICARDS					
Architect					
Project					
LAND ADJACENT TO MISLETOE FARM HORSEMERE GREEN LANE, CLIMPING					
Title					
ACCESS PLAN					
Date		Scale @ A1			
MARCH 2021		1:250			
Clients Ref.		Project Ref.		11253	
 Civils & Transport Gloucester House, 66a Church Walk, Burgess Hill, West Sussex, RH15 9AS Tel:01444 871444 Web: www.gtacivils.co.uk					
Drawing Number				Rev.	
11253/101				P2	