


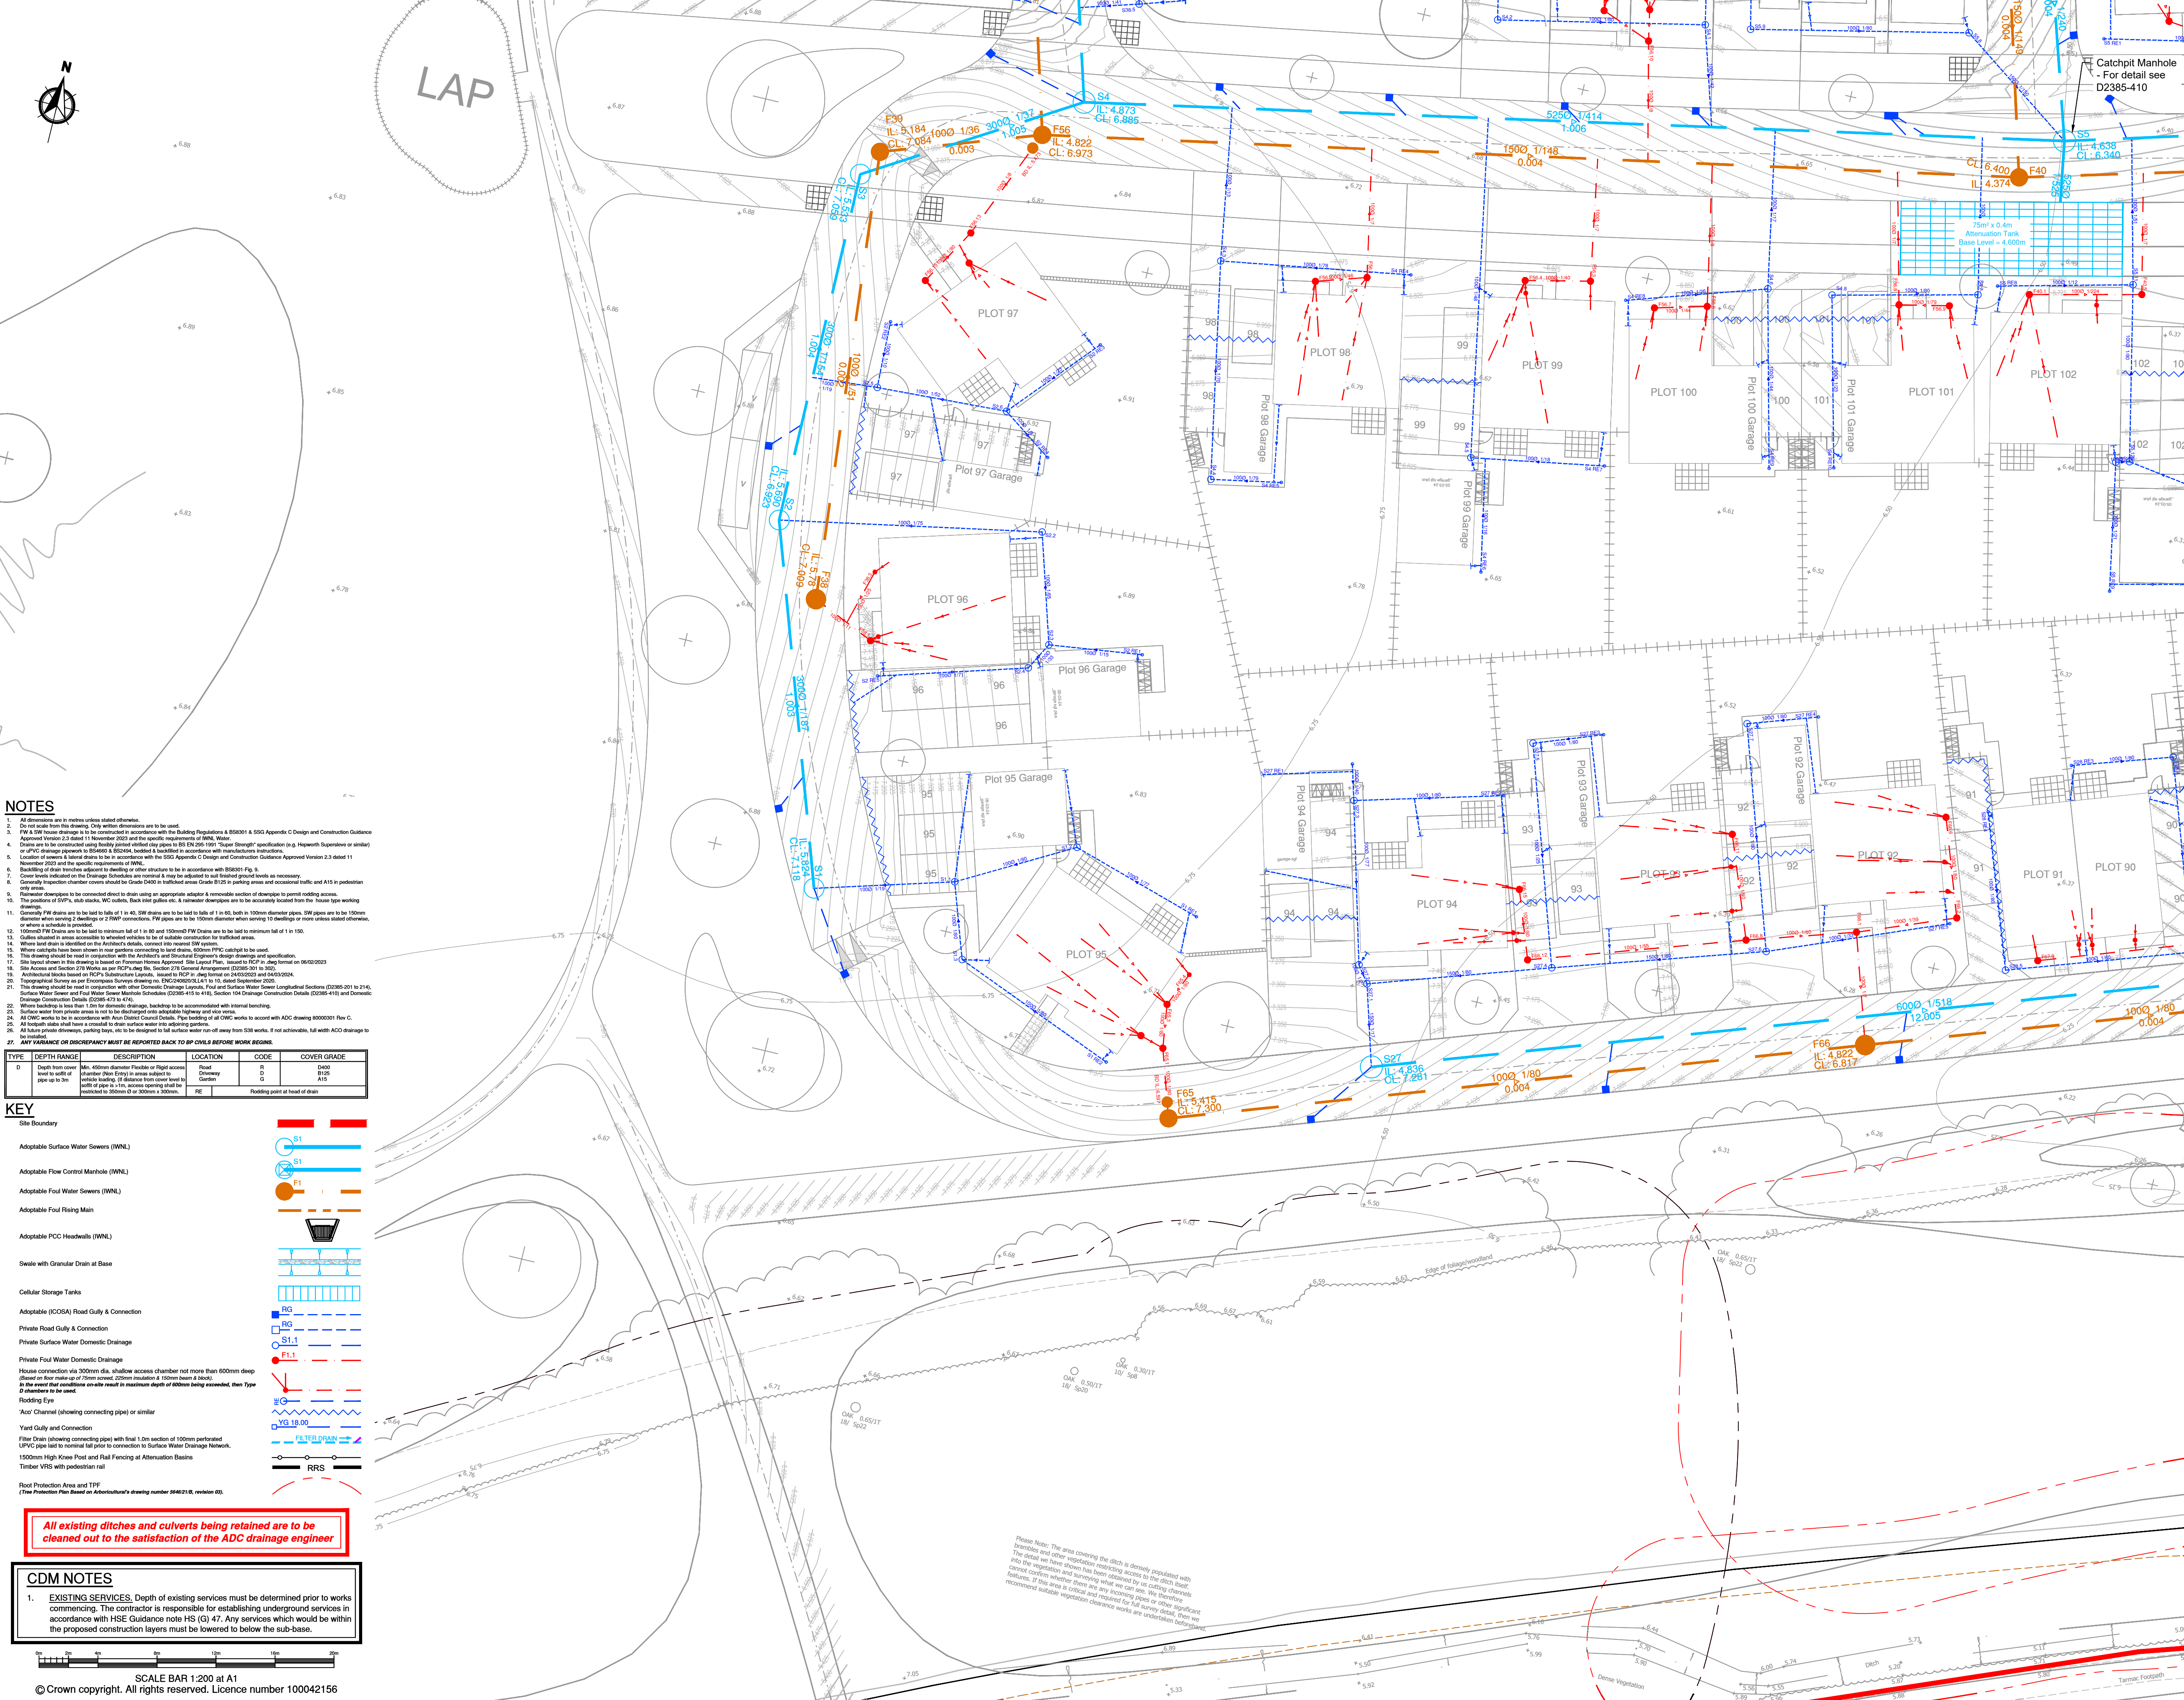

- NOTES
1. All dimensions are in metres unless stated otherwise.

2. Do not scale from this drawing. Only written dimensions are to be used.

3. F40 SW house drainage is to be constructed in accordance with the Building Regulations & BS8001 & SSG Appendix C Design and Construction Guidance.

4. Adopted Version 2.3 dated 1 November 2022 and the specific requirements of WNL Water.

5. Drains are to be constructed using freely jointed vitrified clay pipes to BS EN 252-1:1991 "Super Strength" specification (e.g. Hespworth Supersure or similar) or PVC drainage gaskets to BS5951 & BS5952, tested & installed in accordance with manufacturers instructions.

6. Location of sewers & lateral drains to be in accordance with the SSG Appendix C Design and Construction Guidance Approved Version 2.3 dated 11 November 2022 and the specific requirements of WNL.

7. Backfilling of drain trenches adjacent to dwelling or other structure to be in accordance with BS8001 Fig. 5.

8. Cover levels indicated on the Drainage Schedules are optional & may be adjusted to suit finished ground levels, as necessary.

9. Generally inspection chamber covers should be Grade D400 in trafficked areas Grade B125 in parking areas and occasional traffic and A15 in pedestrian only areas.

10. Rainwater downpipes to be connected direct to drain using an appropriate adaptor & removable section of downpipe to permit rodding access.

