

[illegible]

- [illegible]

Site Boundary

Site Boundary

Adoptable Surface Water Sewers (ICOSA)

Adaptable Flow Control Manhole (ICCSA)

Swale

Cellular Storage Tanks

Proposed Headw:

Tree to be removed

Root Protection Area and TPF
(Tree Protection Plan Based on Arboricultural's drawing number 5846.21/8, revision 03
Issued to RCP in .dwg format on 01/03/2024.))

Existing Ground

Proposed Group



Localised Ground Re-profiling (max gradient 1:3)

All existing ditches and culverts being retained are to be cleaned out to the satisfaction of the ADC drainage engineer.

1. **EXISTING SERVICES.** Depth of existing services must be determined prior to commencing. The contractor is responsible for establishing underground services in accordance with HSE Guidance note HS (G) 47. Any services which would be in the proposed construction layers must be lowered to below the sub-base.



SCALE BAR 1:200 at A1
© Crown copyright. All rights reserved. Licence number 10004215

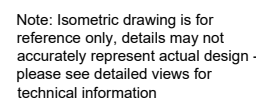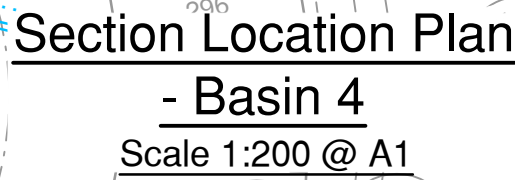

Note: Isometric drawing is for reference only, details may not accurately represent actual design - please see detailed views for technical information

ALTHON HEADWALL, SEA16A WITH CRANKED GRATING

R-R

S-S

Headwall Sections - Basin 4

**SUBJECT TO ADOPTING
AUTHORITY APPROVAL WHERE
APPLICABLE**

-	-	Original Issue
Rev.	Date	Amendments



Drawing Status	FOR TENDER
----------------	------------

Client	Foreman Homes Ltd
--------	-------------------

Project	Land West of Church Lane & Horsemere Green Lane, Climping
---------	---

Drawing Title	Headwall Details
---------------	------------------

Scale at A1	Date Jul 25	Drawn By JHL	Checked By LDF	Project No. D2385
-------------	----------------	-----------------	-------------------	----------------------

Drawing Code	Drawing No.	Rev.
000-BPC-WD-ZZ-D-C	D493	-