

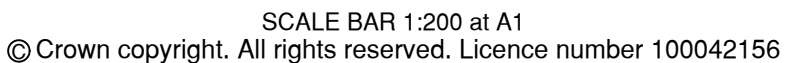
[illegible]

KEY

Site Boundary

CDM NOTES

1. EXISTING SERVICES. Depth of existing services must be determined prior to works commencing. The contractor is responsible for establishing underground services in accordance with HSE Guidance note HS (G) 47. Any services which would be within the proposed construction layers must be lowered to below the sub-base.

[illegible]

Client:-



Site:-	Drawing Title:-
Land West of Church Lane & Horsemere Green Lane Climping, West Sussex	DOMESTIC DRAINAGE LAYOUT

SHEET 2 OF 22

Date:	April 2024	Scales:	1:200 at A1
-------	------------	---------	-------------

Drawn: AD	Checked: MW	Approved: TRS
-----------	-------------	---------------

Drawing No. _____

FOR/E5139/452 D

FOR CONSTRUCTION

FOR CONSTRUCTION

 Rogers Cory Partnership Architectural and Civil Consultants

ARCHITECTURE & CIVIL ENGINEERING

Hook Hampshire RG27 9NJ

T: 01256 769269 E: mail@rcpconsultants.co.uk W: rcpconsultants.co.uk
