


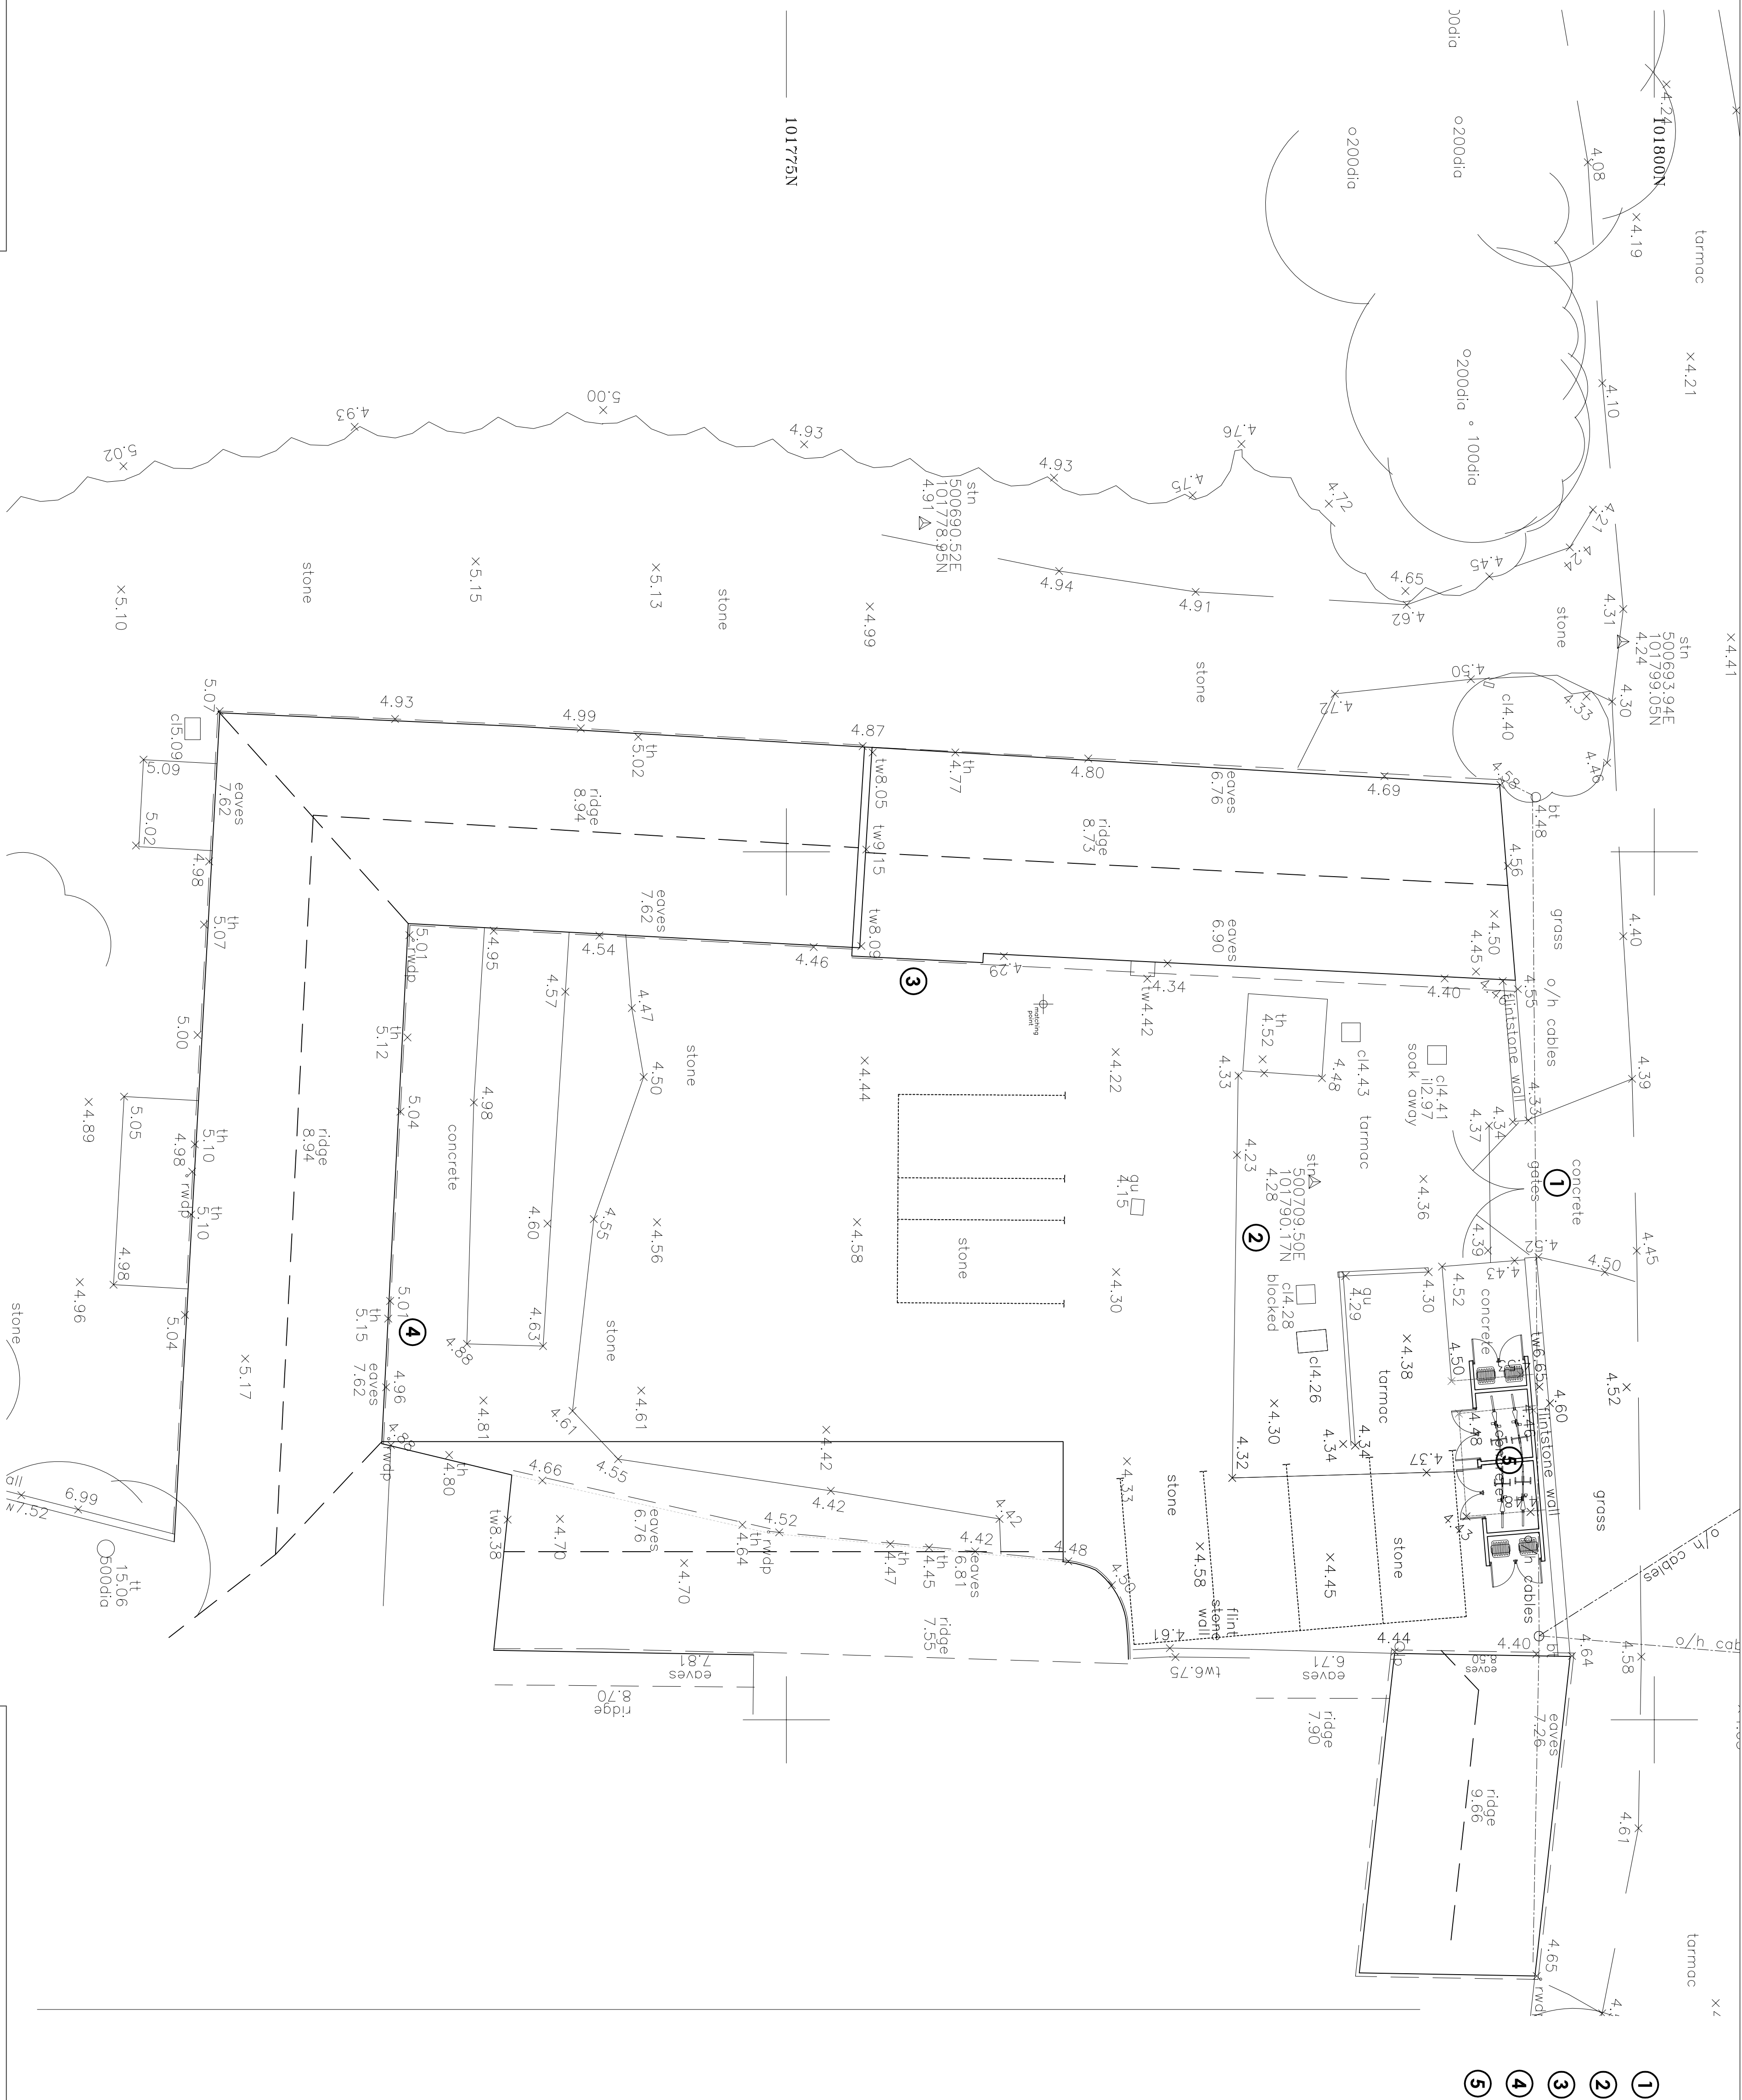

SITE ENTRANCE

PARKING / TURNING

DWELLING 1 ENTRANCE

DWELLING 2 ENTRANCE

REFUSE & CYCLE STORE

revision
a - 06.04.17 - site layout updates in line with plans.

client m hore	address kent's yard crookthorne lane climping lillehampton bn17 5qu
stage planning	drawing no. 293/00/15
date oct 2016	drawing proposed site layout
scale 1:100 @ A1	

CMCdesign architectural services



the studio, 29 hutton road,
hymfield, southampton, so17 1ny

t 07949 887454
e studio@cmc-design.co.uk
w www.cmc-design.co.uk

the drawing is copyright © C/OACADEMY and may not be copied, edited or reproduced in any form without the written consent of C/OACADEMY.

If the sole responsibility of the building owner is to draw up detailed agreements with adapting project owners to cover the overlapping of any spaces, including foundations or even part of the building, C/OACADEMY can not be held responsible in any way whatsoever for any legal costs or other costs incurred in doing so after founded disputes.

If the sole responsibility of the building owner is to comply with the permit and 1996 C/OACADEMY can not be held responsible in any way for any compliance is dropped.

Used dimensions are only a maximum, any listed distance otherwise.

Aspects and conducted to check at drawing and to reach all dimensions on the right to words concerning any discrepancies in dimensions or other word combinations can be taken through to the attention of C/OACADEMY immediately before any further work takes place on the