


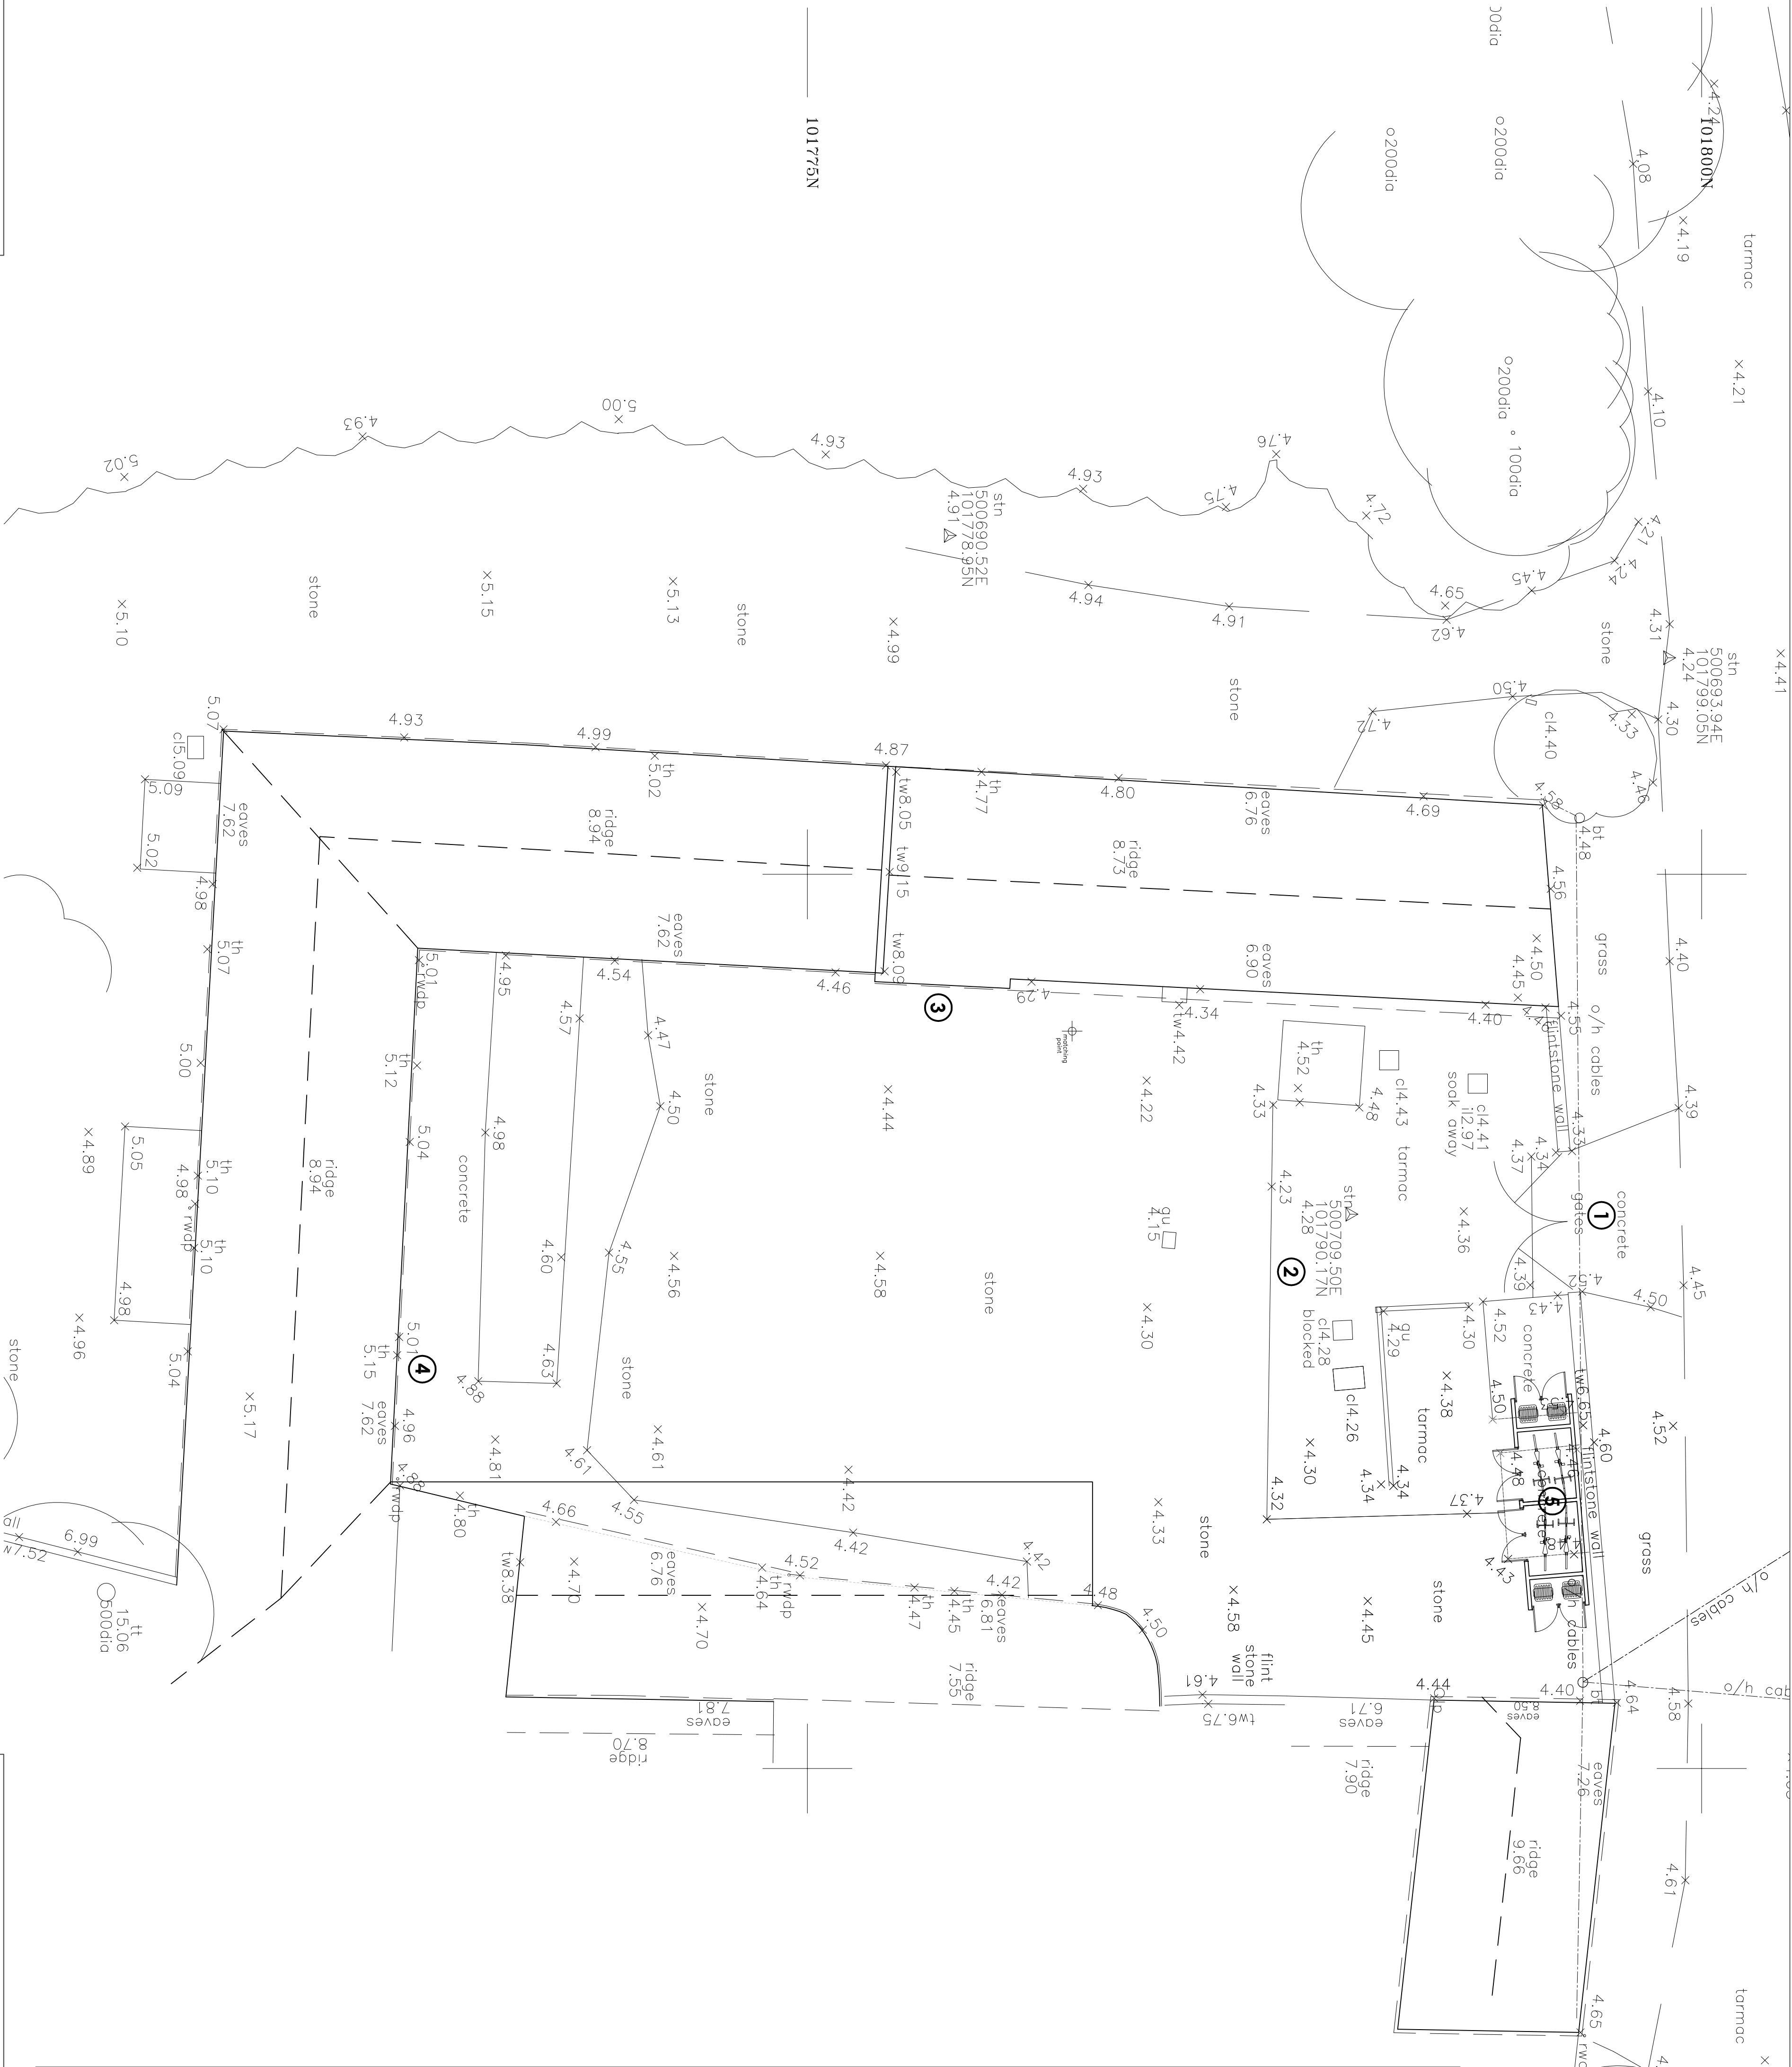

- 1 SITE ENTRANCE
- 2 PARKING / TURNING
- 3 DWELLING 1 ENTRANCE
- 4 DWELLING 2 ENTRANCE
- 5 REFUSE & CYCLE STORE

revision
0 - 06/04/17 - site layout updates in line with plans

This drawing is the copyright of CMcdesign and may not be copied, altered or reproduced in any form without the written consent of CMcdesign.

It is the sole responsibility of the building owner to draw up all legal agreements with the relevant authorities and to ensure that all necessary permissions, consents or any part of the building. CMcdesign cannot be held responsible in any way whatsoever for any legal costs or other costs incurred through any neighbouring disputes.

It is the sole responsibility of the building owner to comply with the party wall act 1996. CMcdesign cannot be held responsible in any way if not compliance is adopted.

use figured dimensions only. In millimetres only, unless stated otherwise.

all clients and contractors to check all drawings and to verify all dimensions on site prior to work commencing. CMcdesign cannot be held responsible in any way if not compliance is adopted.

attention of CMcdesign immediately before any further work takes place on site.

client
mr hore

stage
planning

date
oct 2016

scale
1:100 @ A1

address
kens yard
crookthorne lane
tillingham
bn17 5du

drawing no.
299/07/15

drawing
proposed site layout



CMcdesign architectural services

the studio, 29 kitarou road,
highfield, southampton, so17 1ny
t 07668 997654
e studio@cmc-design.co.uk
w www.cmc-design.co.uk