


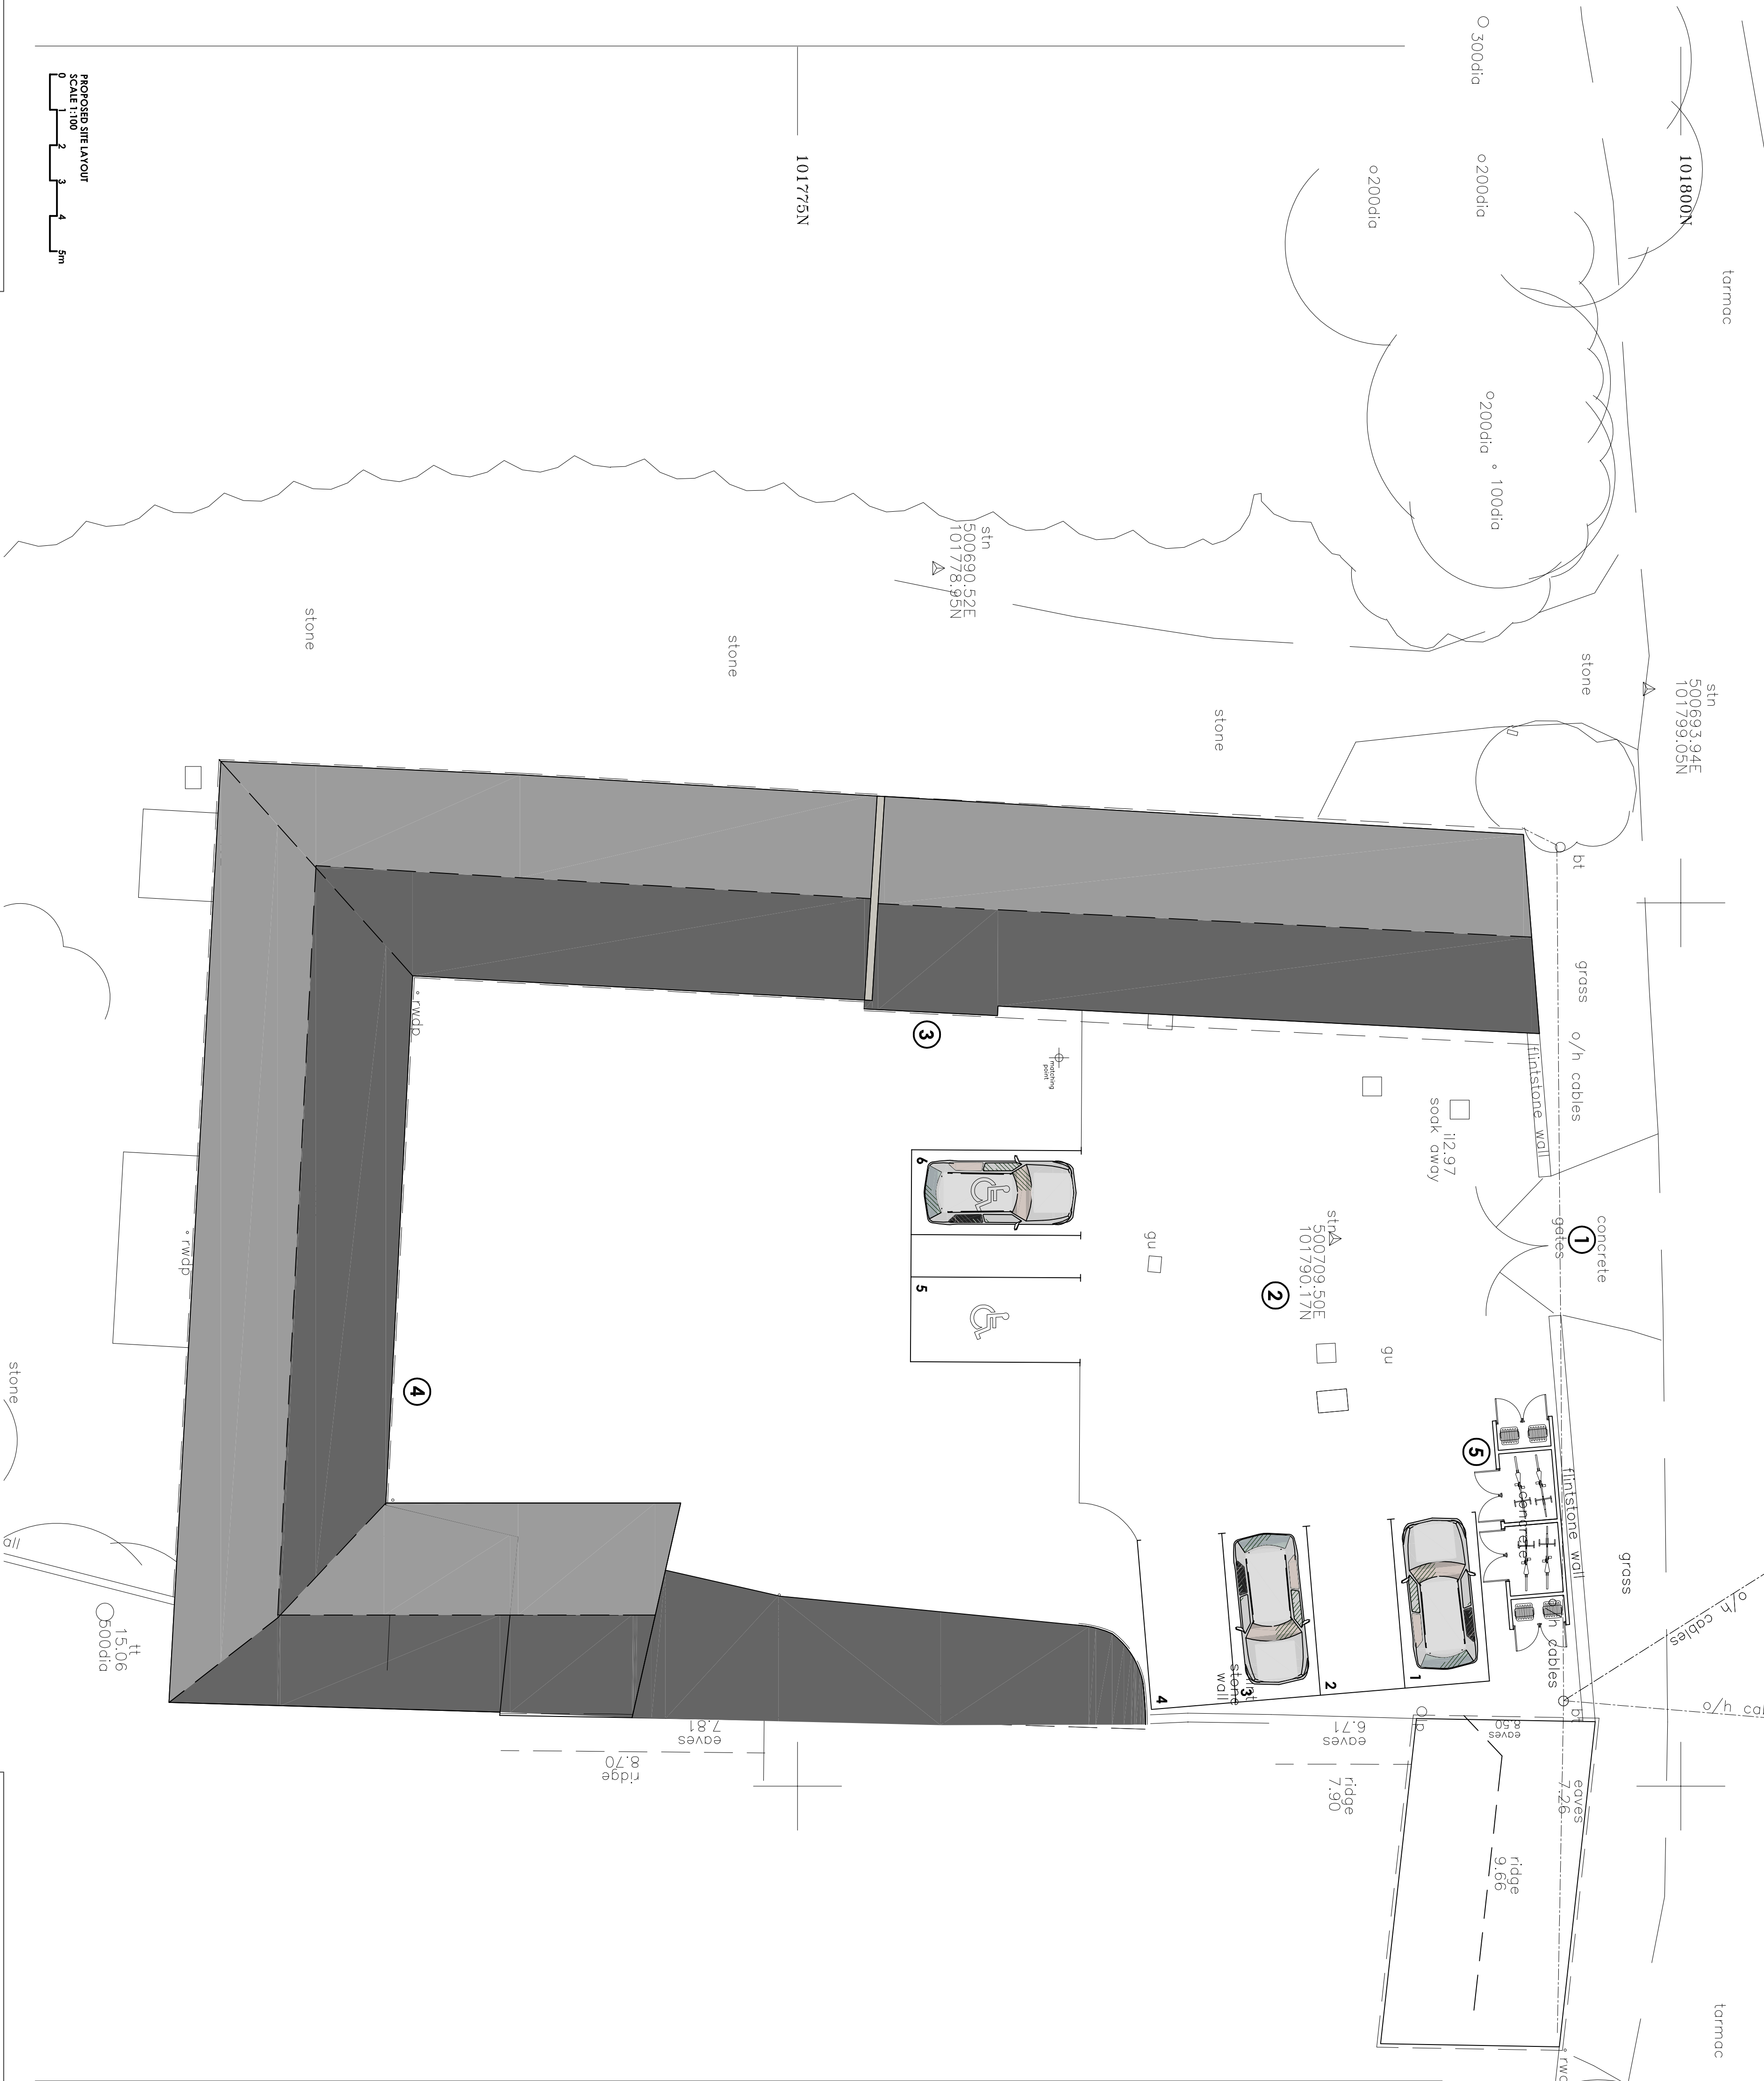

- 1 SITE ENTRANCE
- 2 PARKING / TURNING
- 3 DWELLING 1 ENTRANCE
- 4 DWELLING 2 ENTRANCE
- 5 REFUSE & CYCLE STORE

revision
a - 06/04/17 - site layout updates in line with plans.
b - 22/06/17 - site layout clarified (allowing for comment).
c - 23/10/17 - reduction in extension to unit 2 on request of the pco.

client mr hore	address ken's yard crookthorne lane crompton totton bn17 5bp
stage planning	drawing no. 293/01/5
date oct 2016	drawing proposed site layout
scale 1:100 @ A1	

**CMcd design** architectural services

the studio, 29 kirtaun road,
hightfield, southampton, so17 1ny
t 07668 997654
e studio@cmc-design.co.uk
w www.cmc-design.co.uk

This drawing is the copyright of CMcdesign and may not be copied, altered or reproduced in any form without the written consent of CMcdesign.

It is the sole responsibility of the building owner to draw up all legal agreements with the relevant authorities and to ensure that all necessary permissions, consents or any part of the building. CMcdesign cannot be held responsible in any way whatsoever for any legal costs or other costs incurred through any neighbourhood disputes.

It is the sole responsibility of the building owner to comply with the party wall act 1996. CMcdesign cannot be held responsible in any way if not compliance is adopted.

use figured dimensions only. In millimetres only unless stated otherwise.

all clients and contractors to check all drawings and to verify all dimensions on site prior to work commencing. CMcdesign cannot be held responsible for any errors or omissions brought to the attention of CMcdesign immediately before any further work takes place on site.