




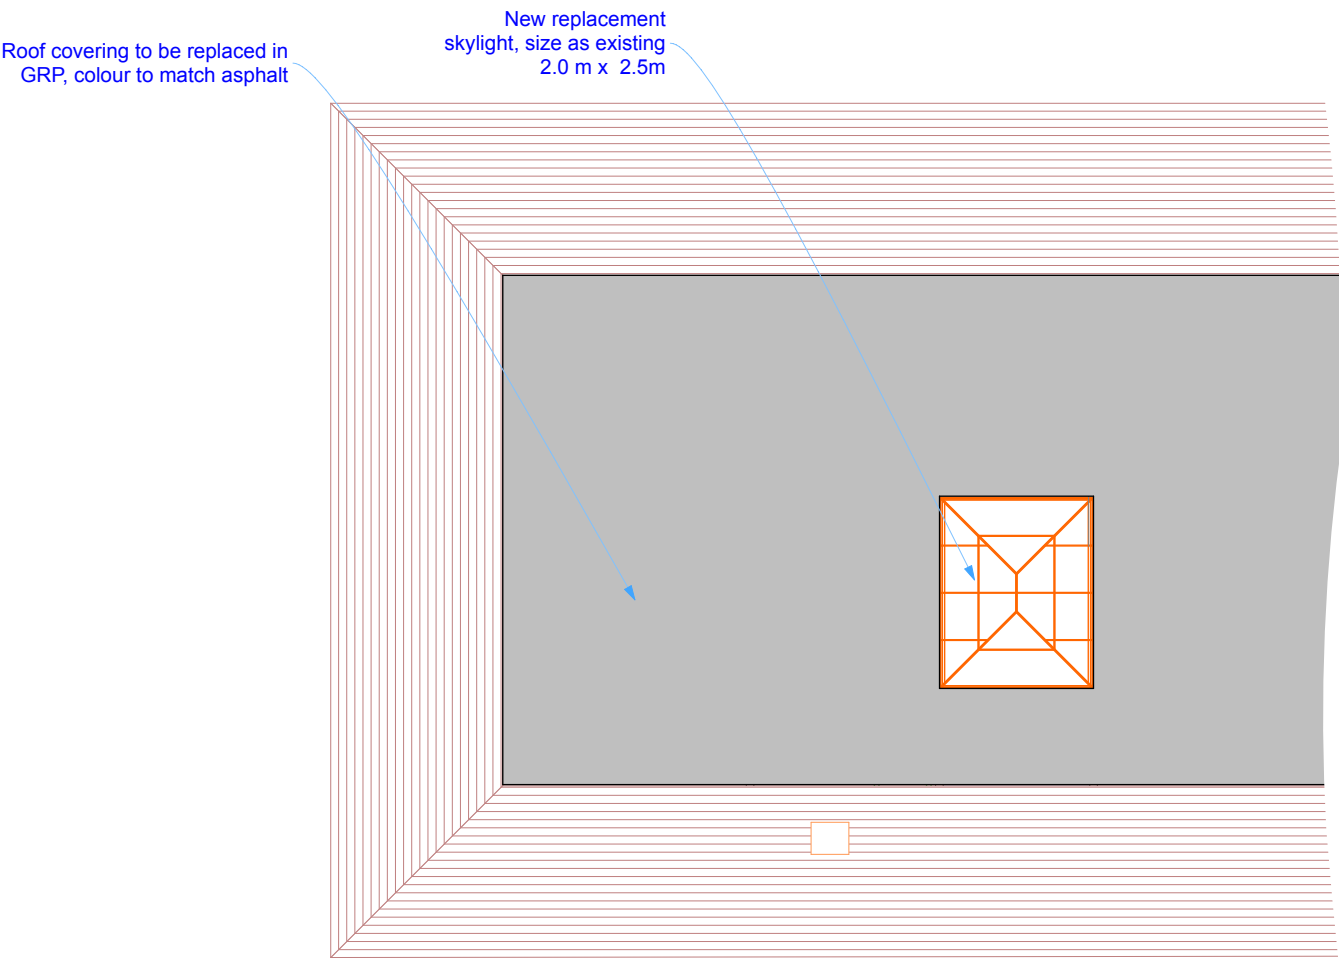


Roof Plan

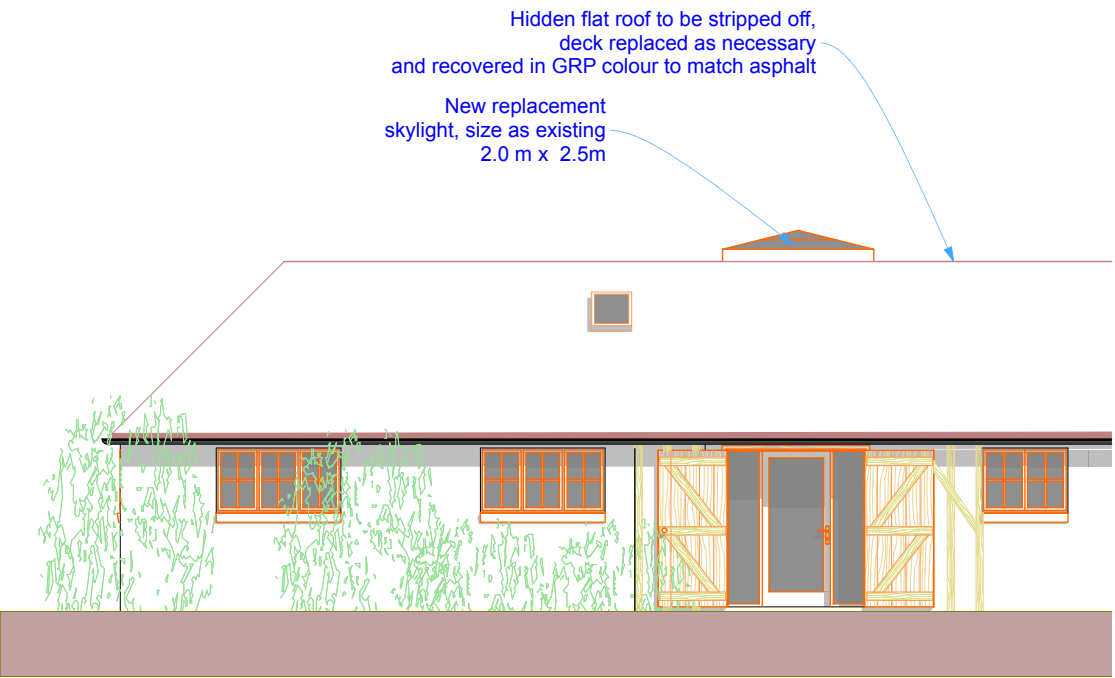


North Elevation

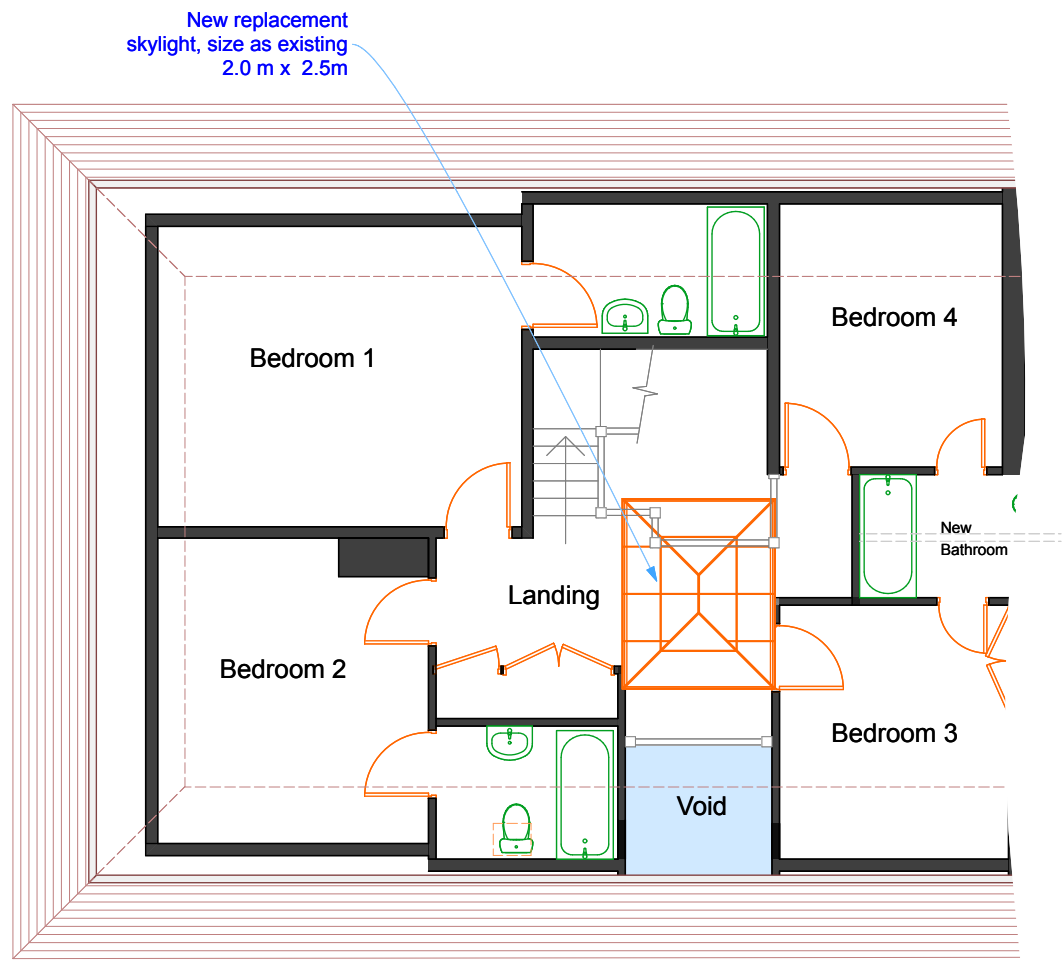

First Floor

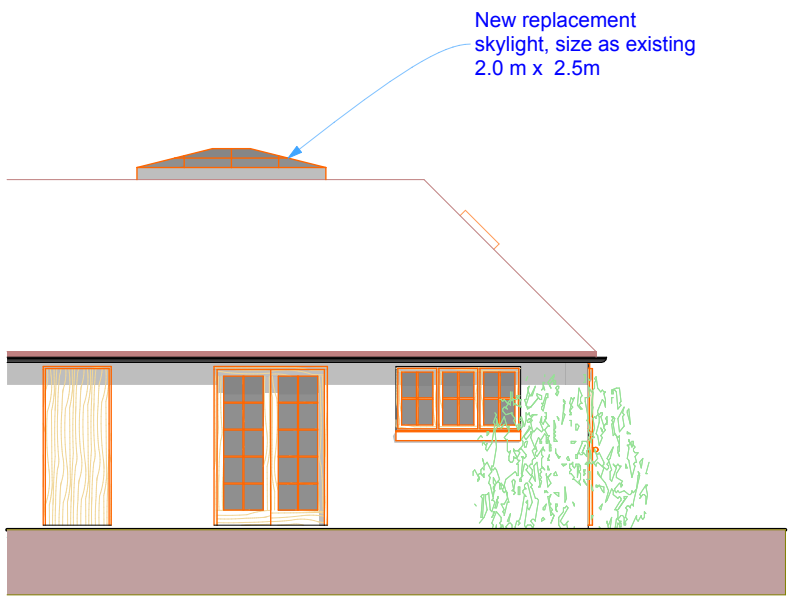

East Elevation

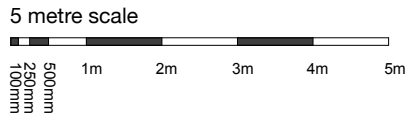

This drawing is the property of Andrew Fuller Associates and is not to be copied reproduced, retained or disclosed to any unauthorised person either wholly or in part without prior consent. Do not scale from this drawing except for Planning purposes. Use all figured dimensions only. All figured dimensions to be checked on site prior to construction. All discrepancies, errors and omissions to be reported to Andrew Fuller Associates prior to construction. Layout and dimensions of existing building to be checked on site.



**ANDREW FULLER ASSOCIATES**

Chartered Surveyors

Norton Studio, School Lane  
Arundel, West Sussex  
BN18 9DR  
tel: 01903 885444  
email: info@a-fuller.co.uk  
www.andrewfuller.co.uk

Job Title  
The Dairy  
Brookpit Lane, Climping

Client  
Antoinette Wilks

Drawing Name  
Plan and Elevations  
Existing and Proposed

Drawing Status  
Planning

Drawn by **AF** Date **May 18**

Checked by Date

Drawing Scale  
1:100 at A2

Drawing No  
171128/ 05

Status  
Revision