


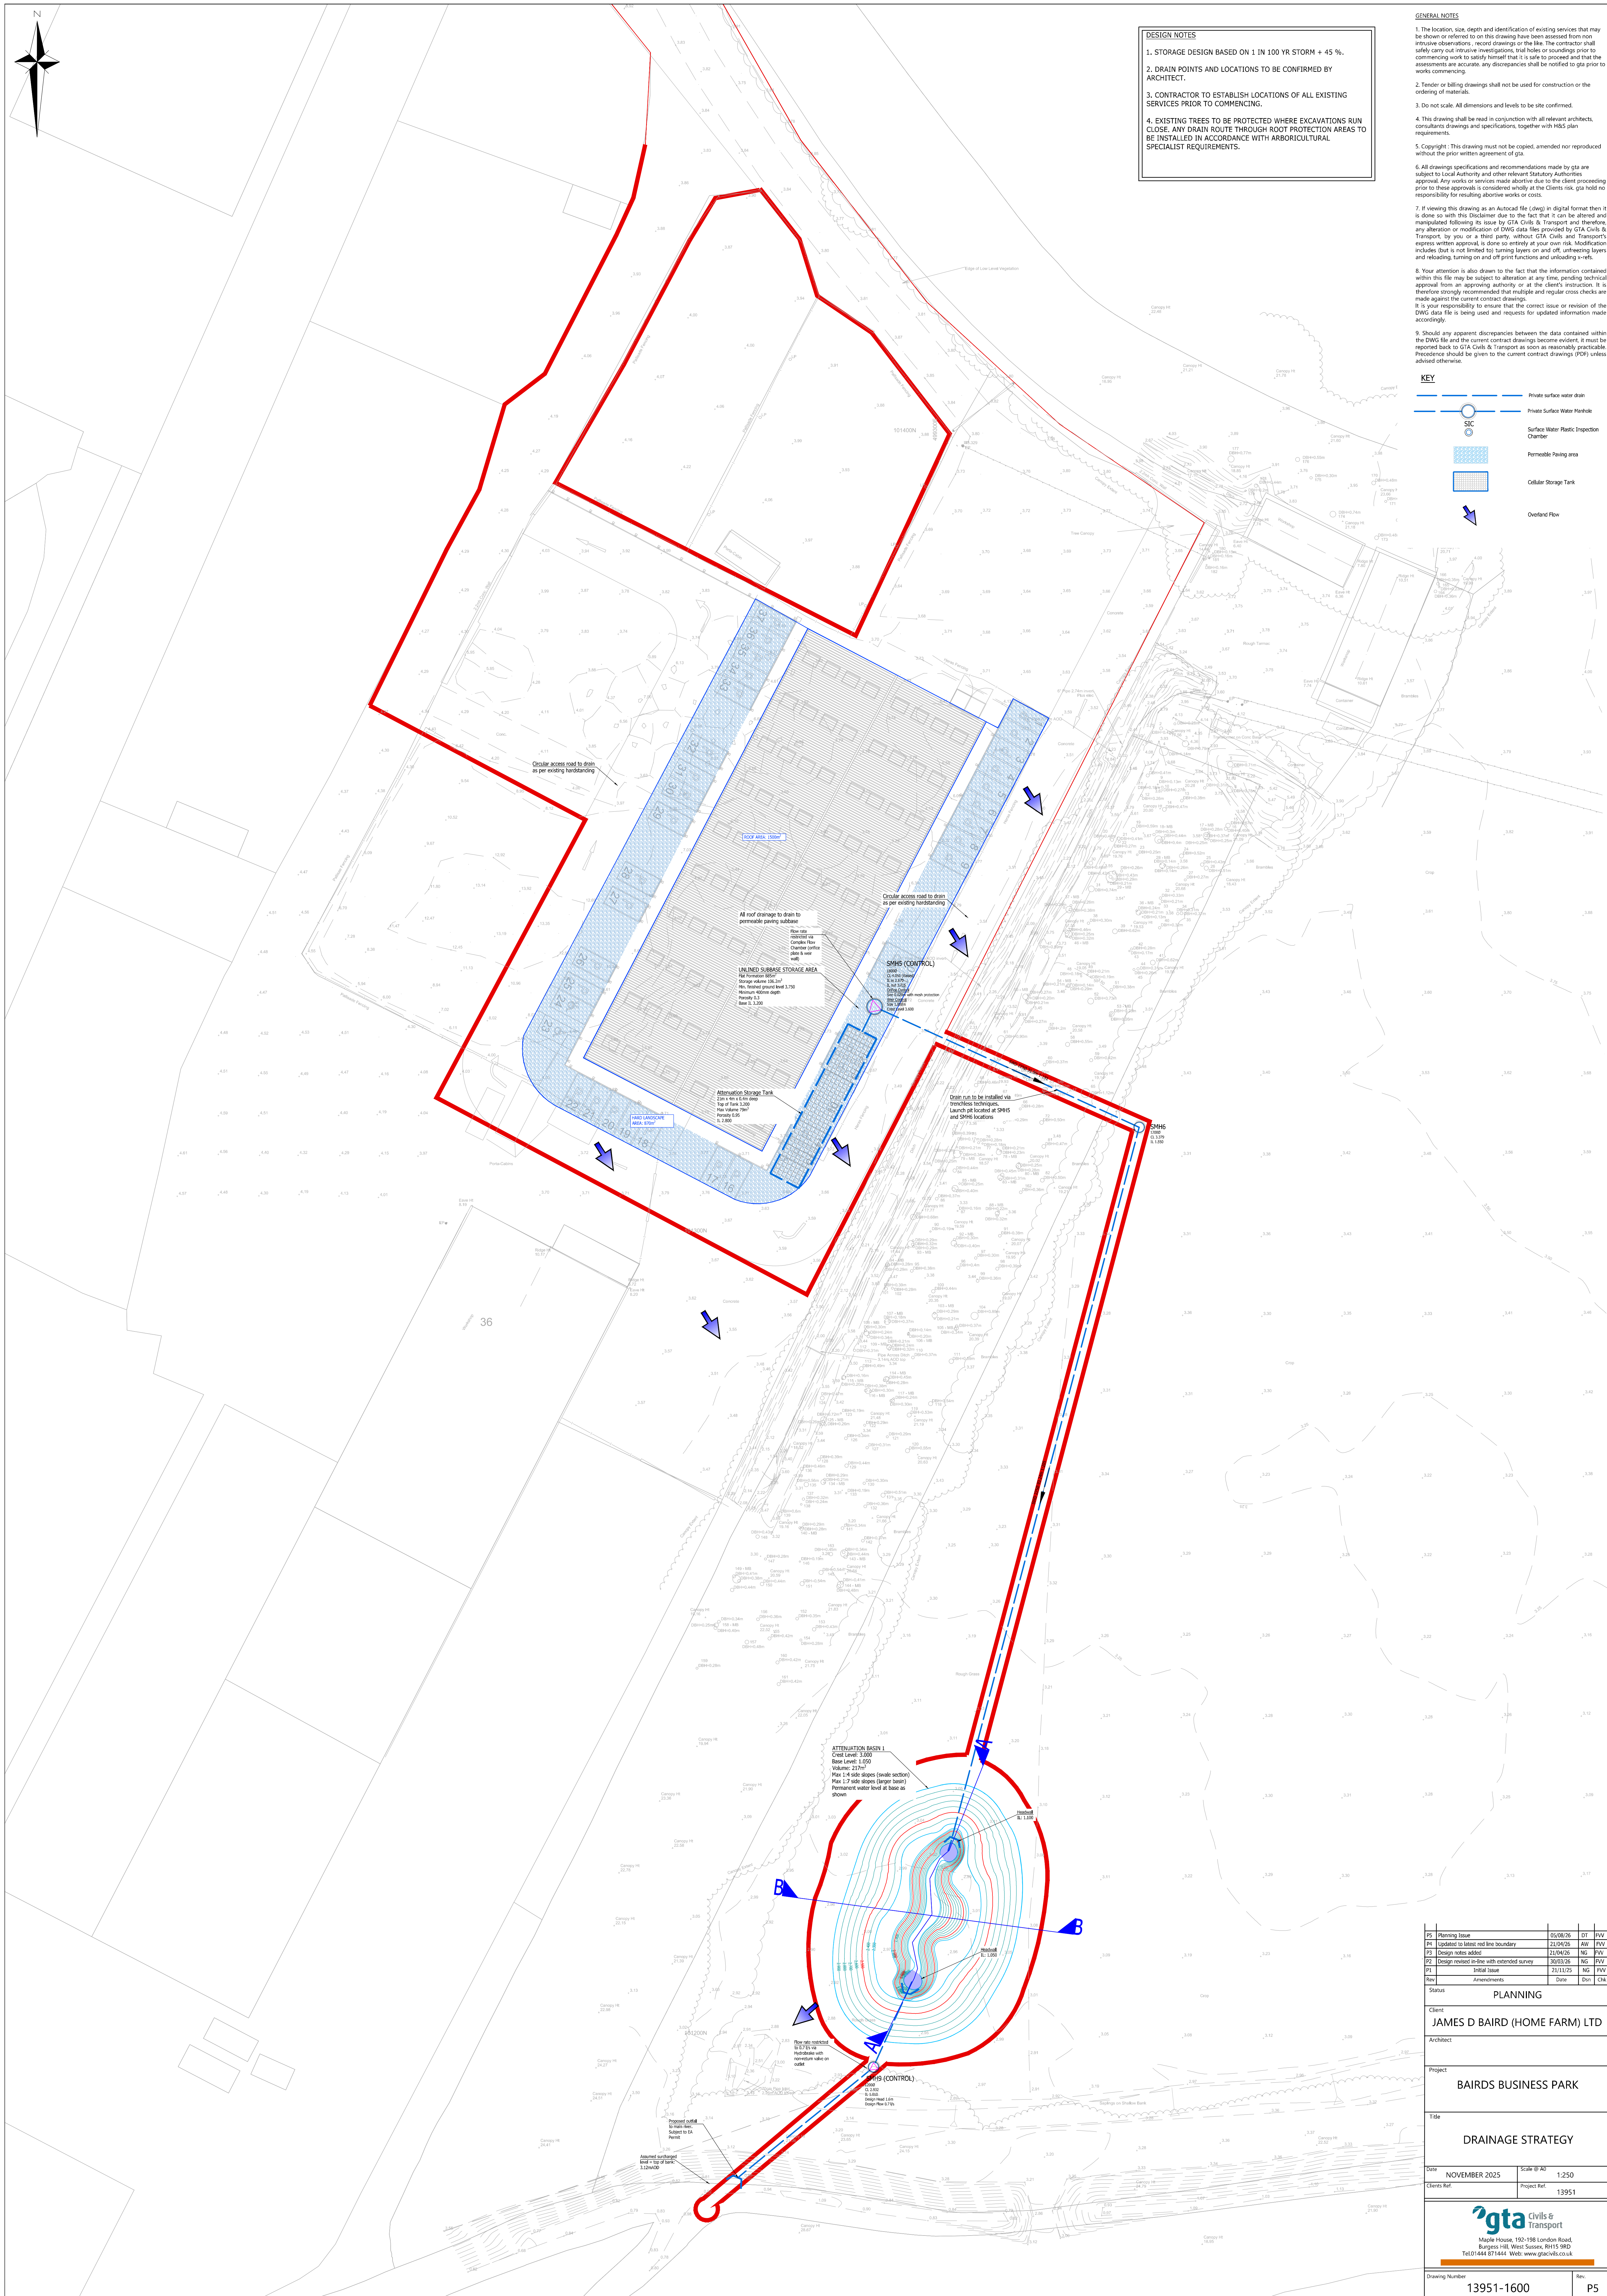

P3	Planning Issue	05/08/26	DT	PW
P4	Updated to latest red line boundary	21/09/26	AW	PV
P5	Design notes added	21/04/26	NC	PV
P6	Design revised in line with instructed survey	30/03/26	NC	PV
P7	Initial Issue	23/11/25	NC	PV
Rev	Amendments	Date	CHK	CHK

Status
 PLANNING

Client
 JAMES D BAIRD (HOME FARM) LTD

Architect
 BAIRDS BUSINESS PARK

Project
 DRAINAGE STRATEGY

Title
 DRAINAGE STRATEGY

Date
 Scale @ A2
1:250

November 2025
 Project Ref.
J3951

Clients Ref.
 J3951



Maple House, 192-198 London Road,
Burgess Hill, West Sussex, BN15 9PD
Tel:01444 971444 Web: www.gtabcivils.co.uk

Civils &
Transport

Drawing Number	Rev.
13951-1600	P5