


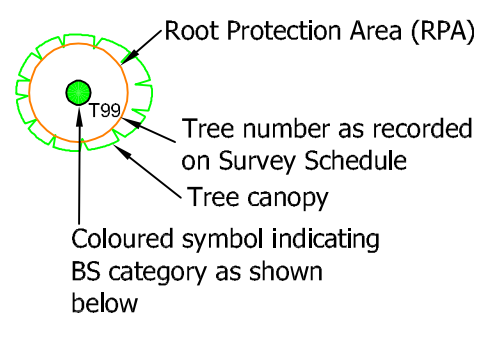


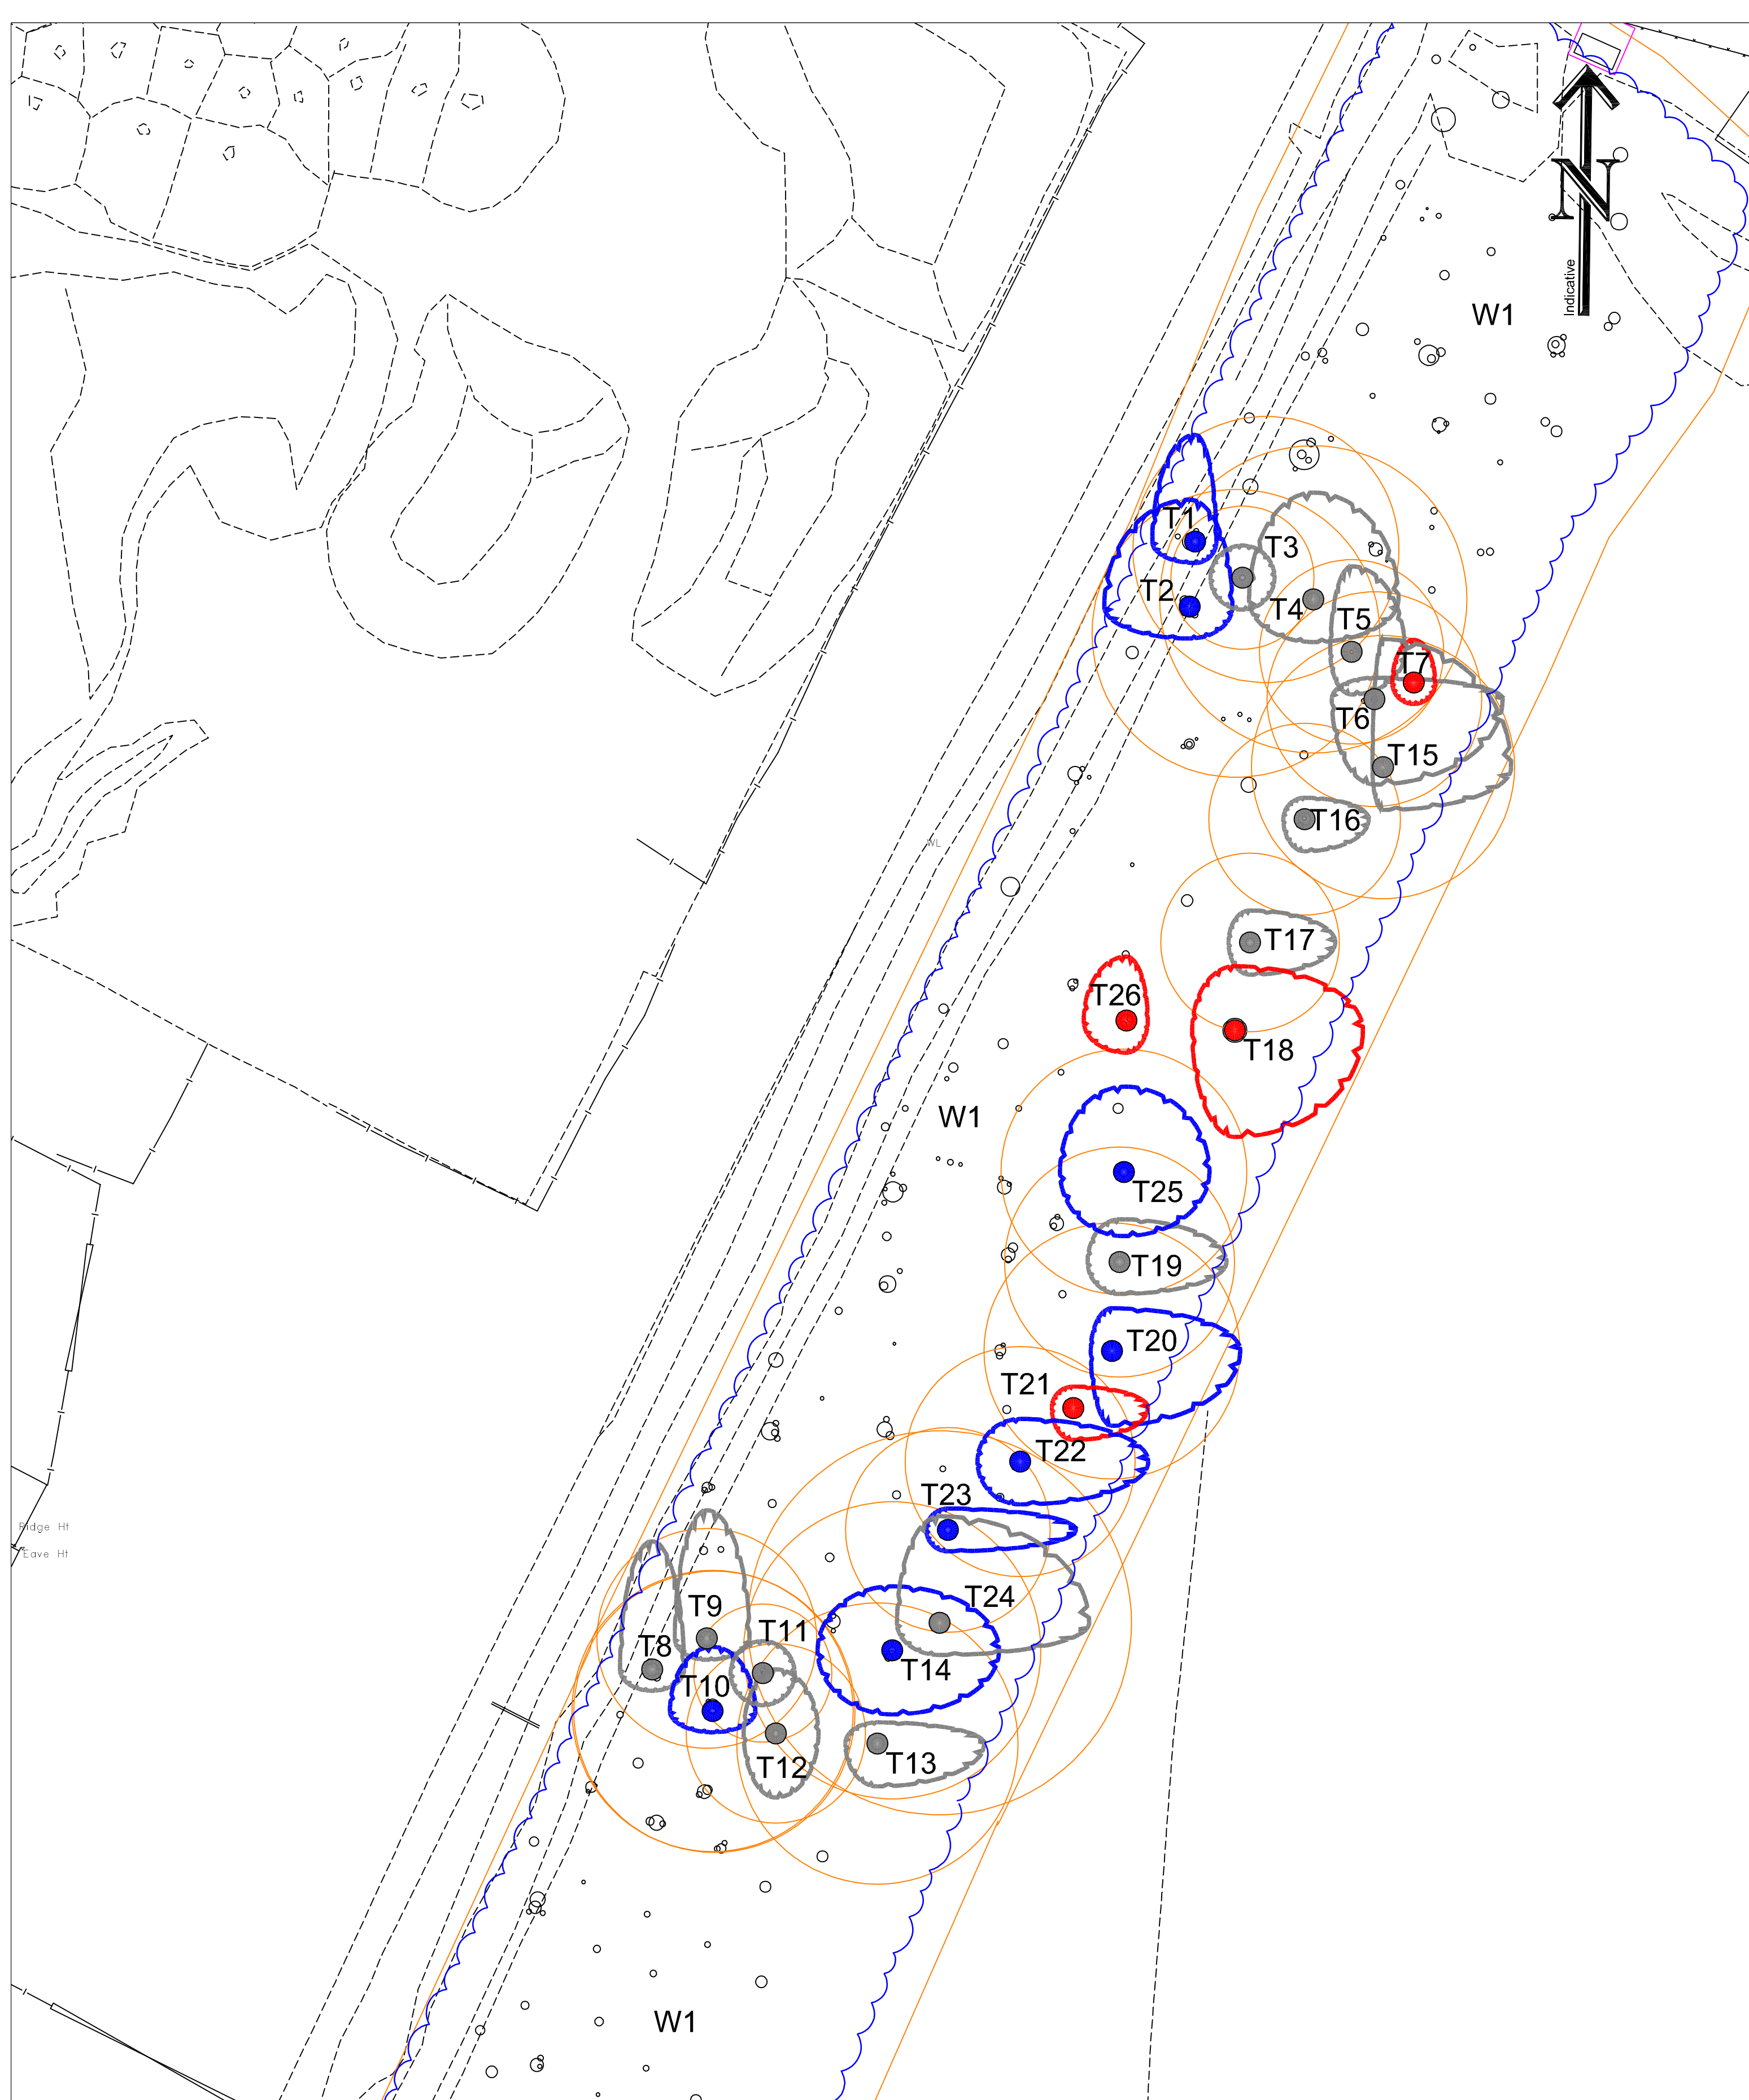


Underlined tree tags denote tree located by eye

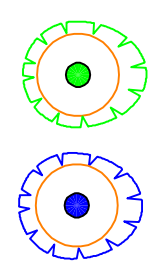


Category A tree
BS5837 2012

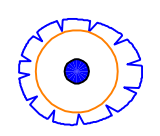

Category B tree
BS5837 2012

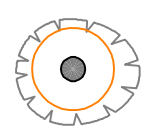

Category C tree
BS5837 2012

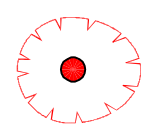

Category U tree
BS5837 2012



Group of Trees/Woodland
Colours same as BS5837 2012 categories for trees (above)
Collective RPA shown in orange

The above BS categories are judgements of quality and value based on the contribution each tree would be expected to make over a given period of time, categories A, B and C being high, moderate and low respectively. Category U represents trees that, in their current context, should be removed for sound arboricultural reasons. For exact definition of BS categories refer to notes accompanying schedule.

CANOPYCONSULTANCY

Project Baird's Business Park, Littlehampton

Drawing Tree Constraints Plan

Date 11.02.26

Ref 26-2105-TCP

Drawn NT

Checked DR

Client Savills

Scale 1:200@A2