



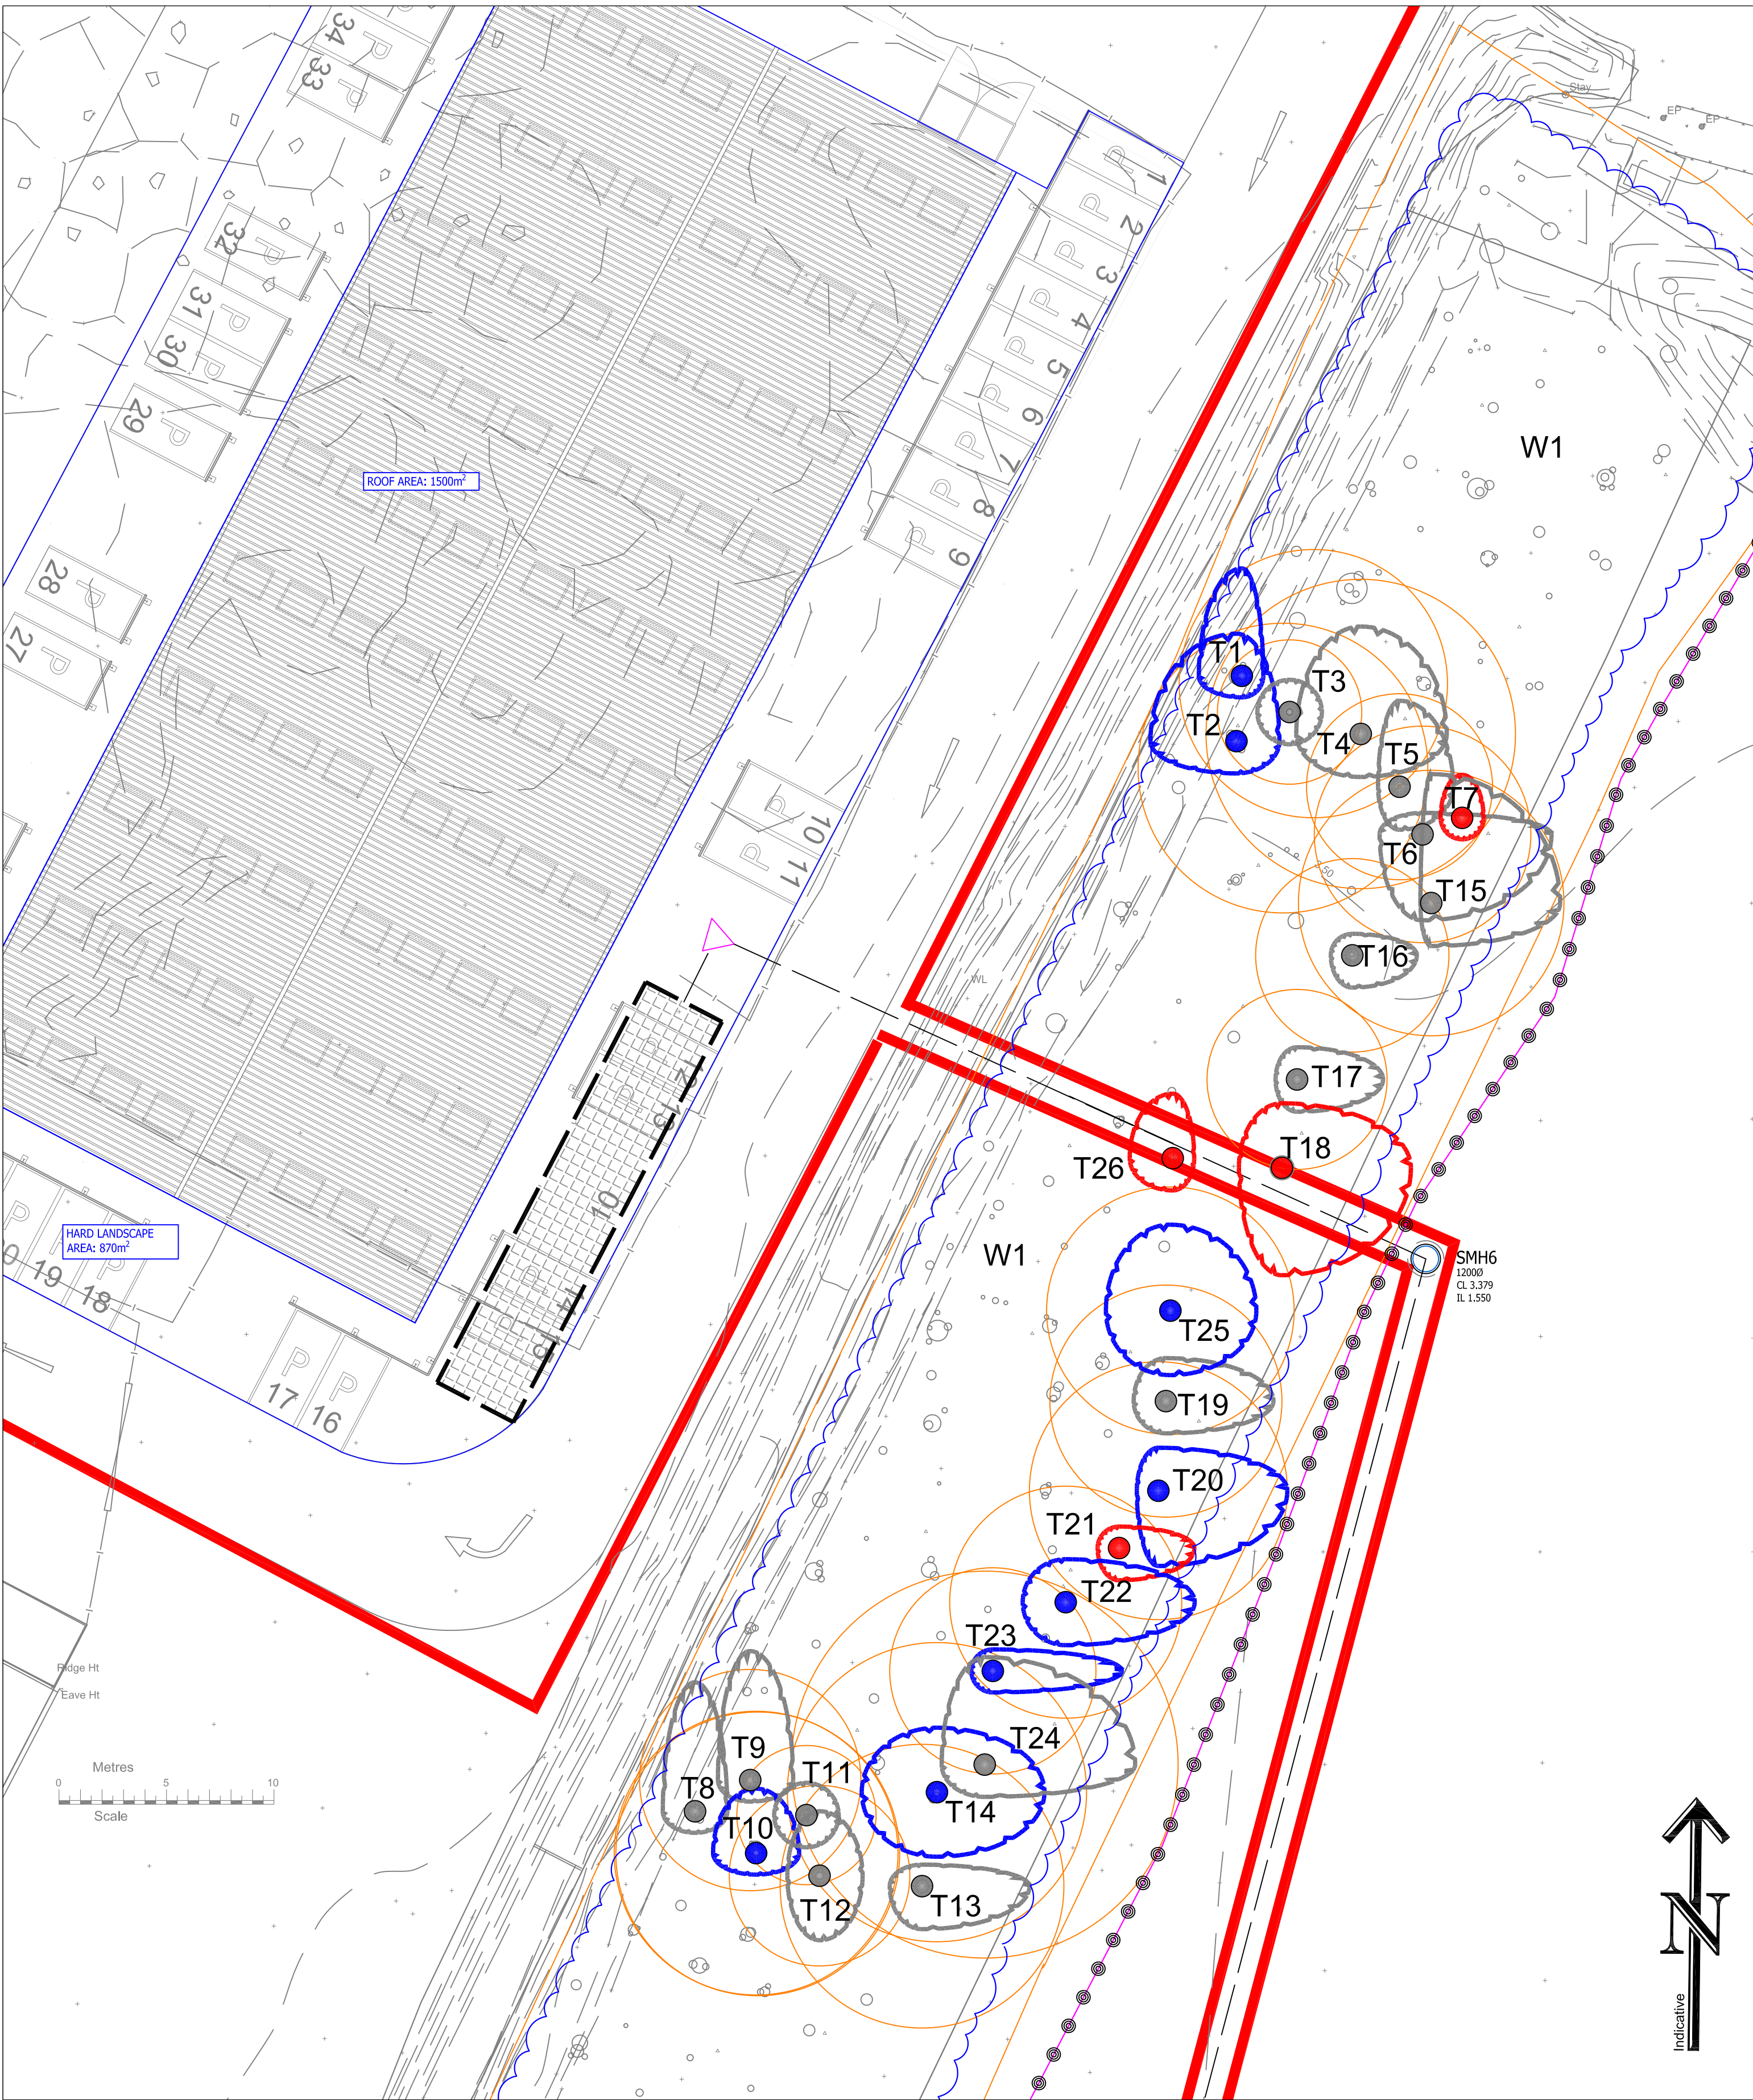

Tree Categories

Arboricultural Strategy

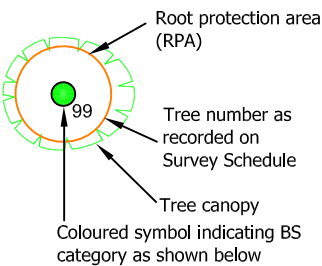

- Category A tree
BS5837 2012
- Category B tree
BS5837 2012
- Category C tree
BS5837 2012
- Category U tree
BS5837 2012

- Tree to be retained
Colour reference in accordance with the categories defined by BS:5837
- Tree group/woodland to be retained
Colour reference in accordance with the categories defined above
- Line along which Tree Protection Barrier should be installed. Refer to accompanying report for specification



Project	Baird's Business Park, Littlehampton
Drawing	Tree Protection Plan
Date	01.06.26
Ref	26-2105-TPP
Drawn	NT
Checked	DR
Client	Savills
Scale	1:200@A2