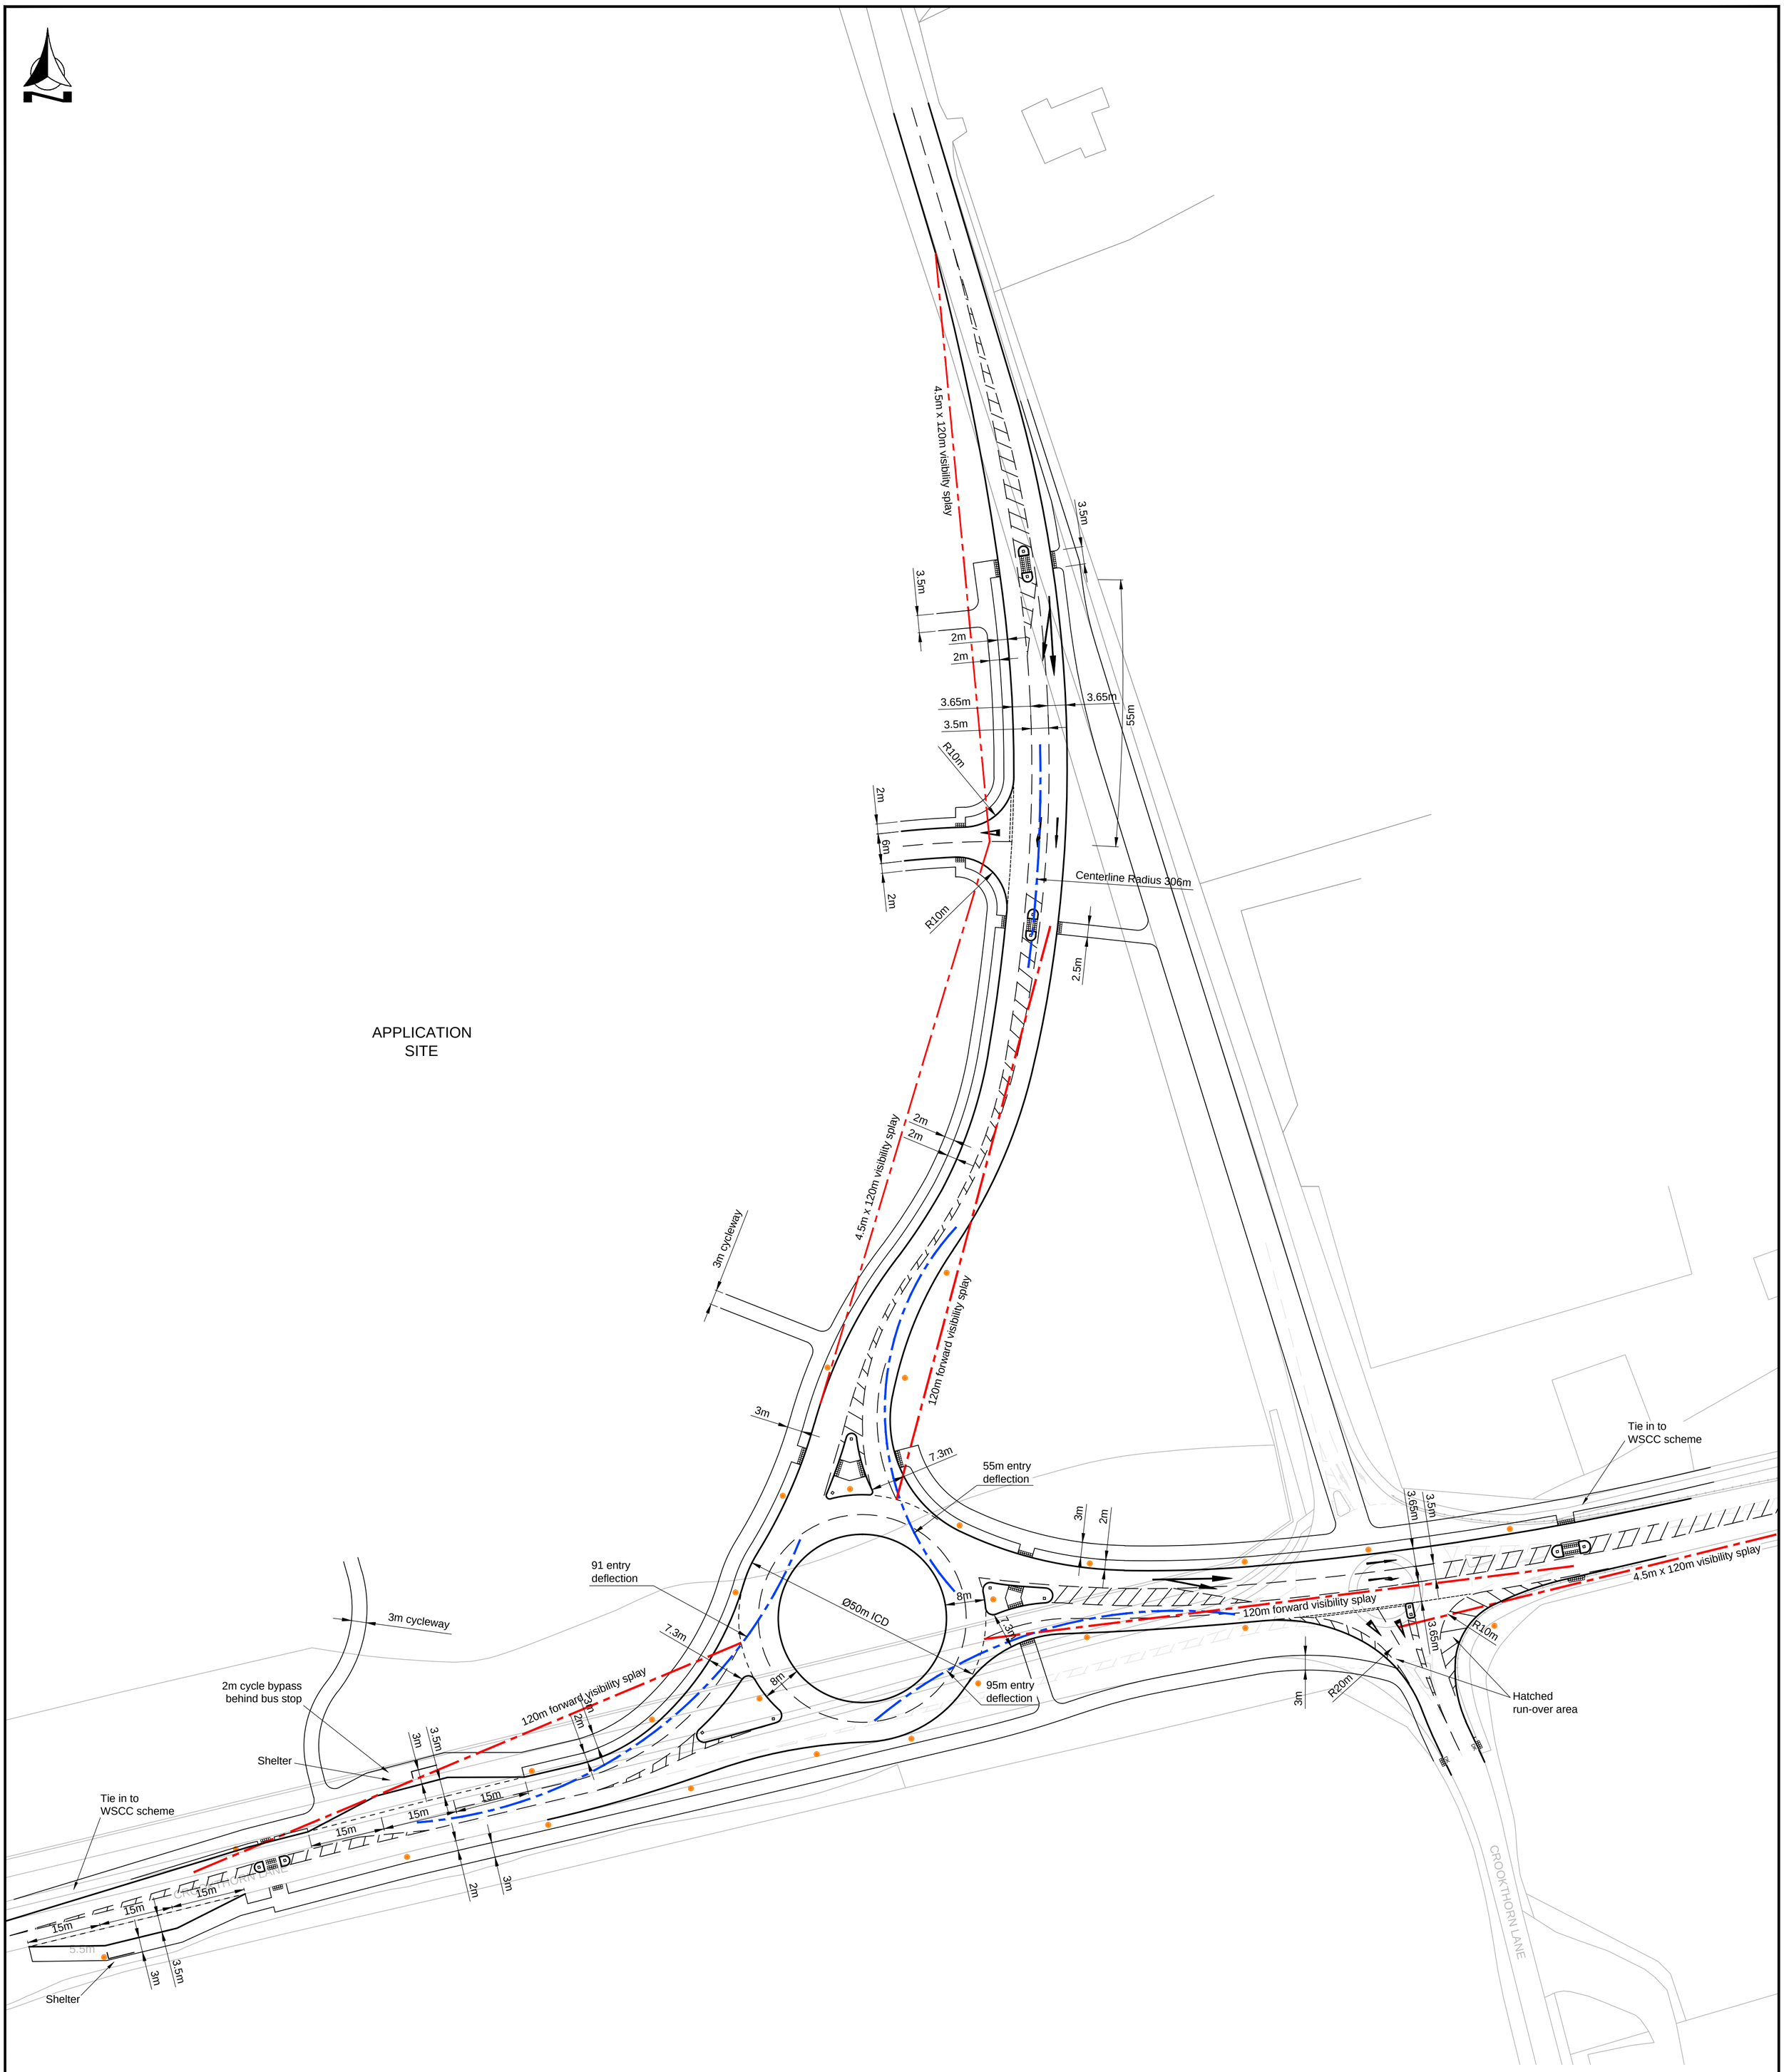


Notes

Please do not scale this drawing

REVISION	AMENDMENT	DRN	DATE	CHK
A	Amended following RSA and WSCC comments	ARM	11/04/17	GDB
B	Amended following WSCC comments	JCB	25/05/17	GDB

bellamy roberts

Clover House
Western Lane
Odiham
Hampshire, RG29 1TU

Tel: 01256 703355
Fax: 01256 704934
Email: info@bellamyroberts.co.uk

CLIENT: Mulgrave Estates

PROJECT: Land at Climping, West Sussex

TITLE: Proposed Roundabout Details

DRAWN BY	DESIGN BY	CHK BY
JCB	GDB	GDB

DATE: 24/11/16

SCALE: 1:625 @ A1, 1:1250 @ A3

DRAWING No.: 4724 / 004

REV No.: B

Bellamy Roberts LLP (trading as Bellamy Roberts) is a Limited Liability Partnership registered in England. Reg.No.OC303725, Quality Assured Firm ISO9001 Certificate Number 3631/02, Ordnance Survey Licence Number 100017631

ARUN DISTRICT COUNCIL CM/1/17/OUT