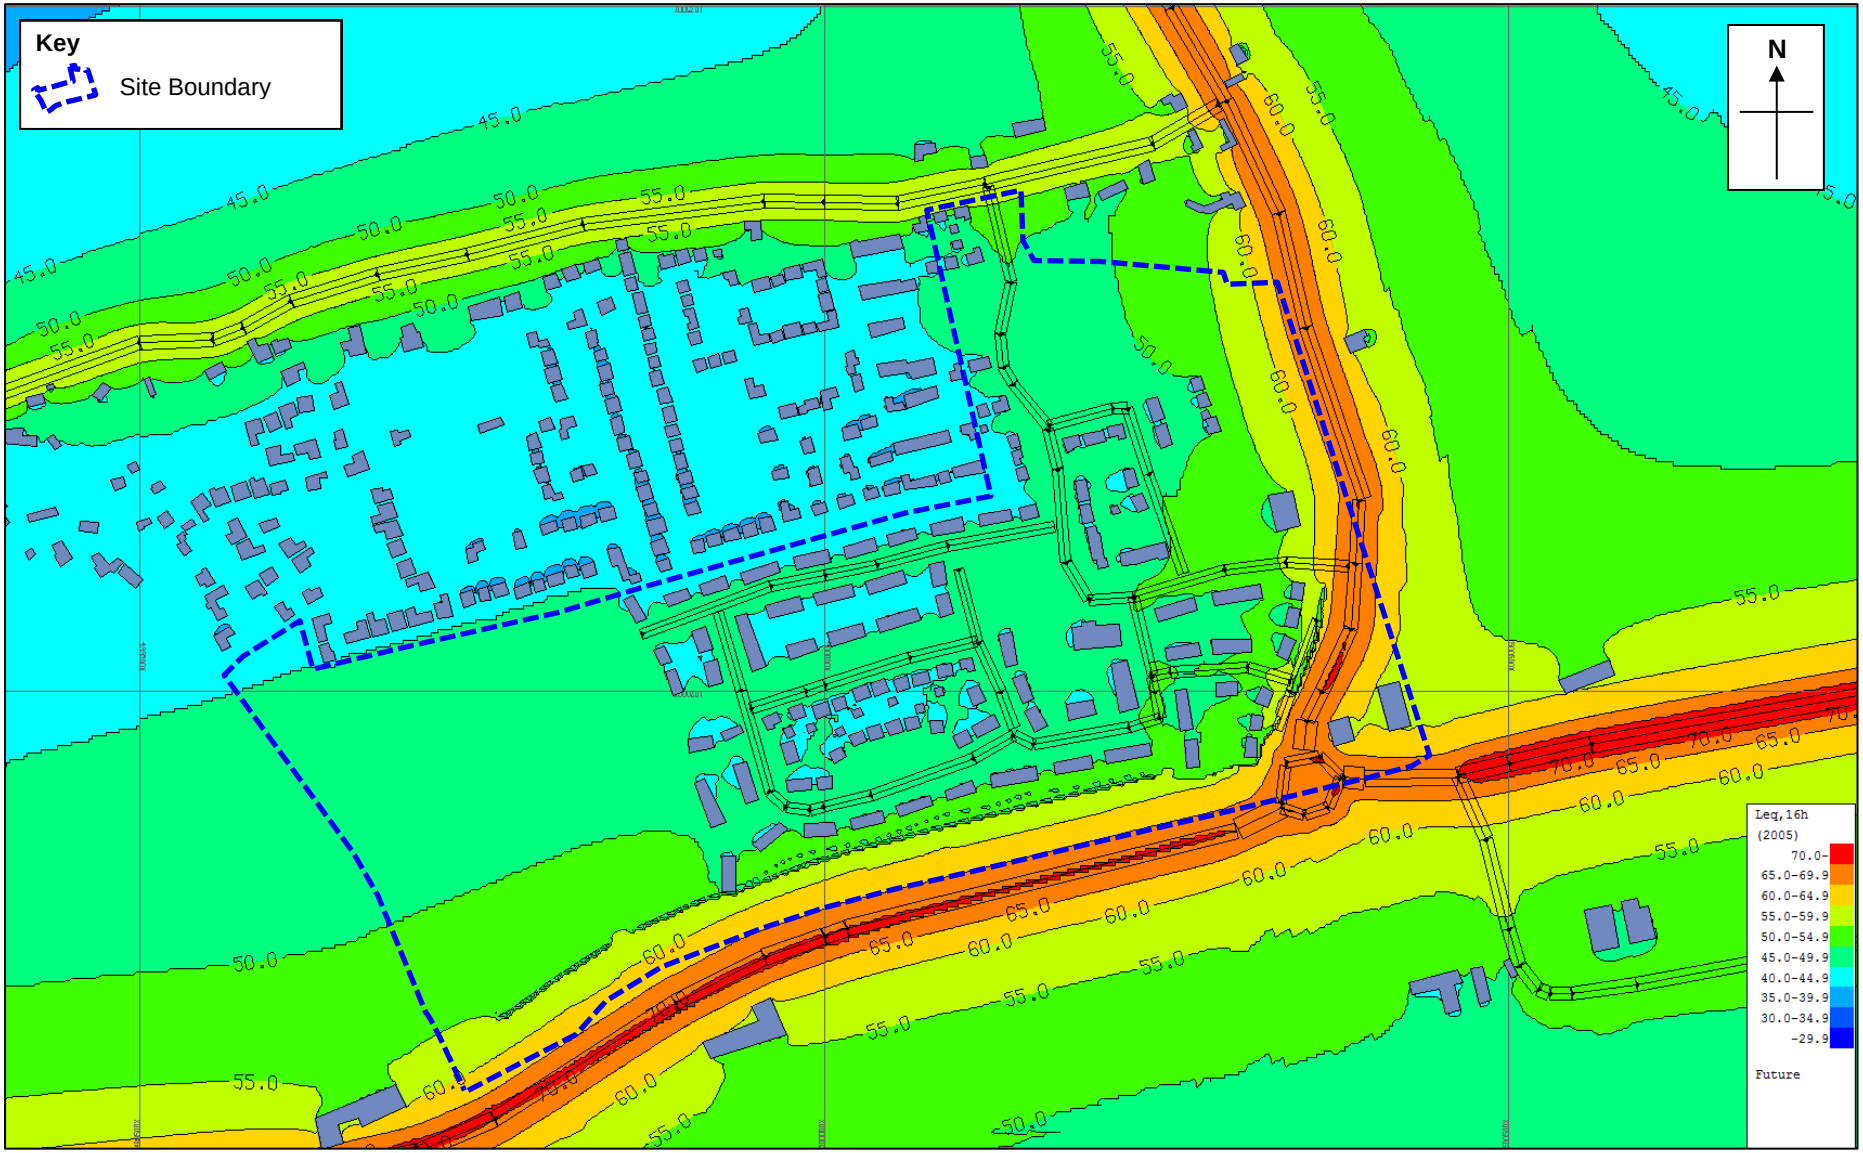


LAEQ,16HR CONTOUR PLOT (FREE-FIELD) AT 1.5M HEIGHT, WITH FUTURE TRAFFIC CONDITIONS AND PROPOSED 3M BUND/BARRIER CONSTRUCTION