


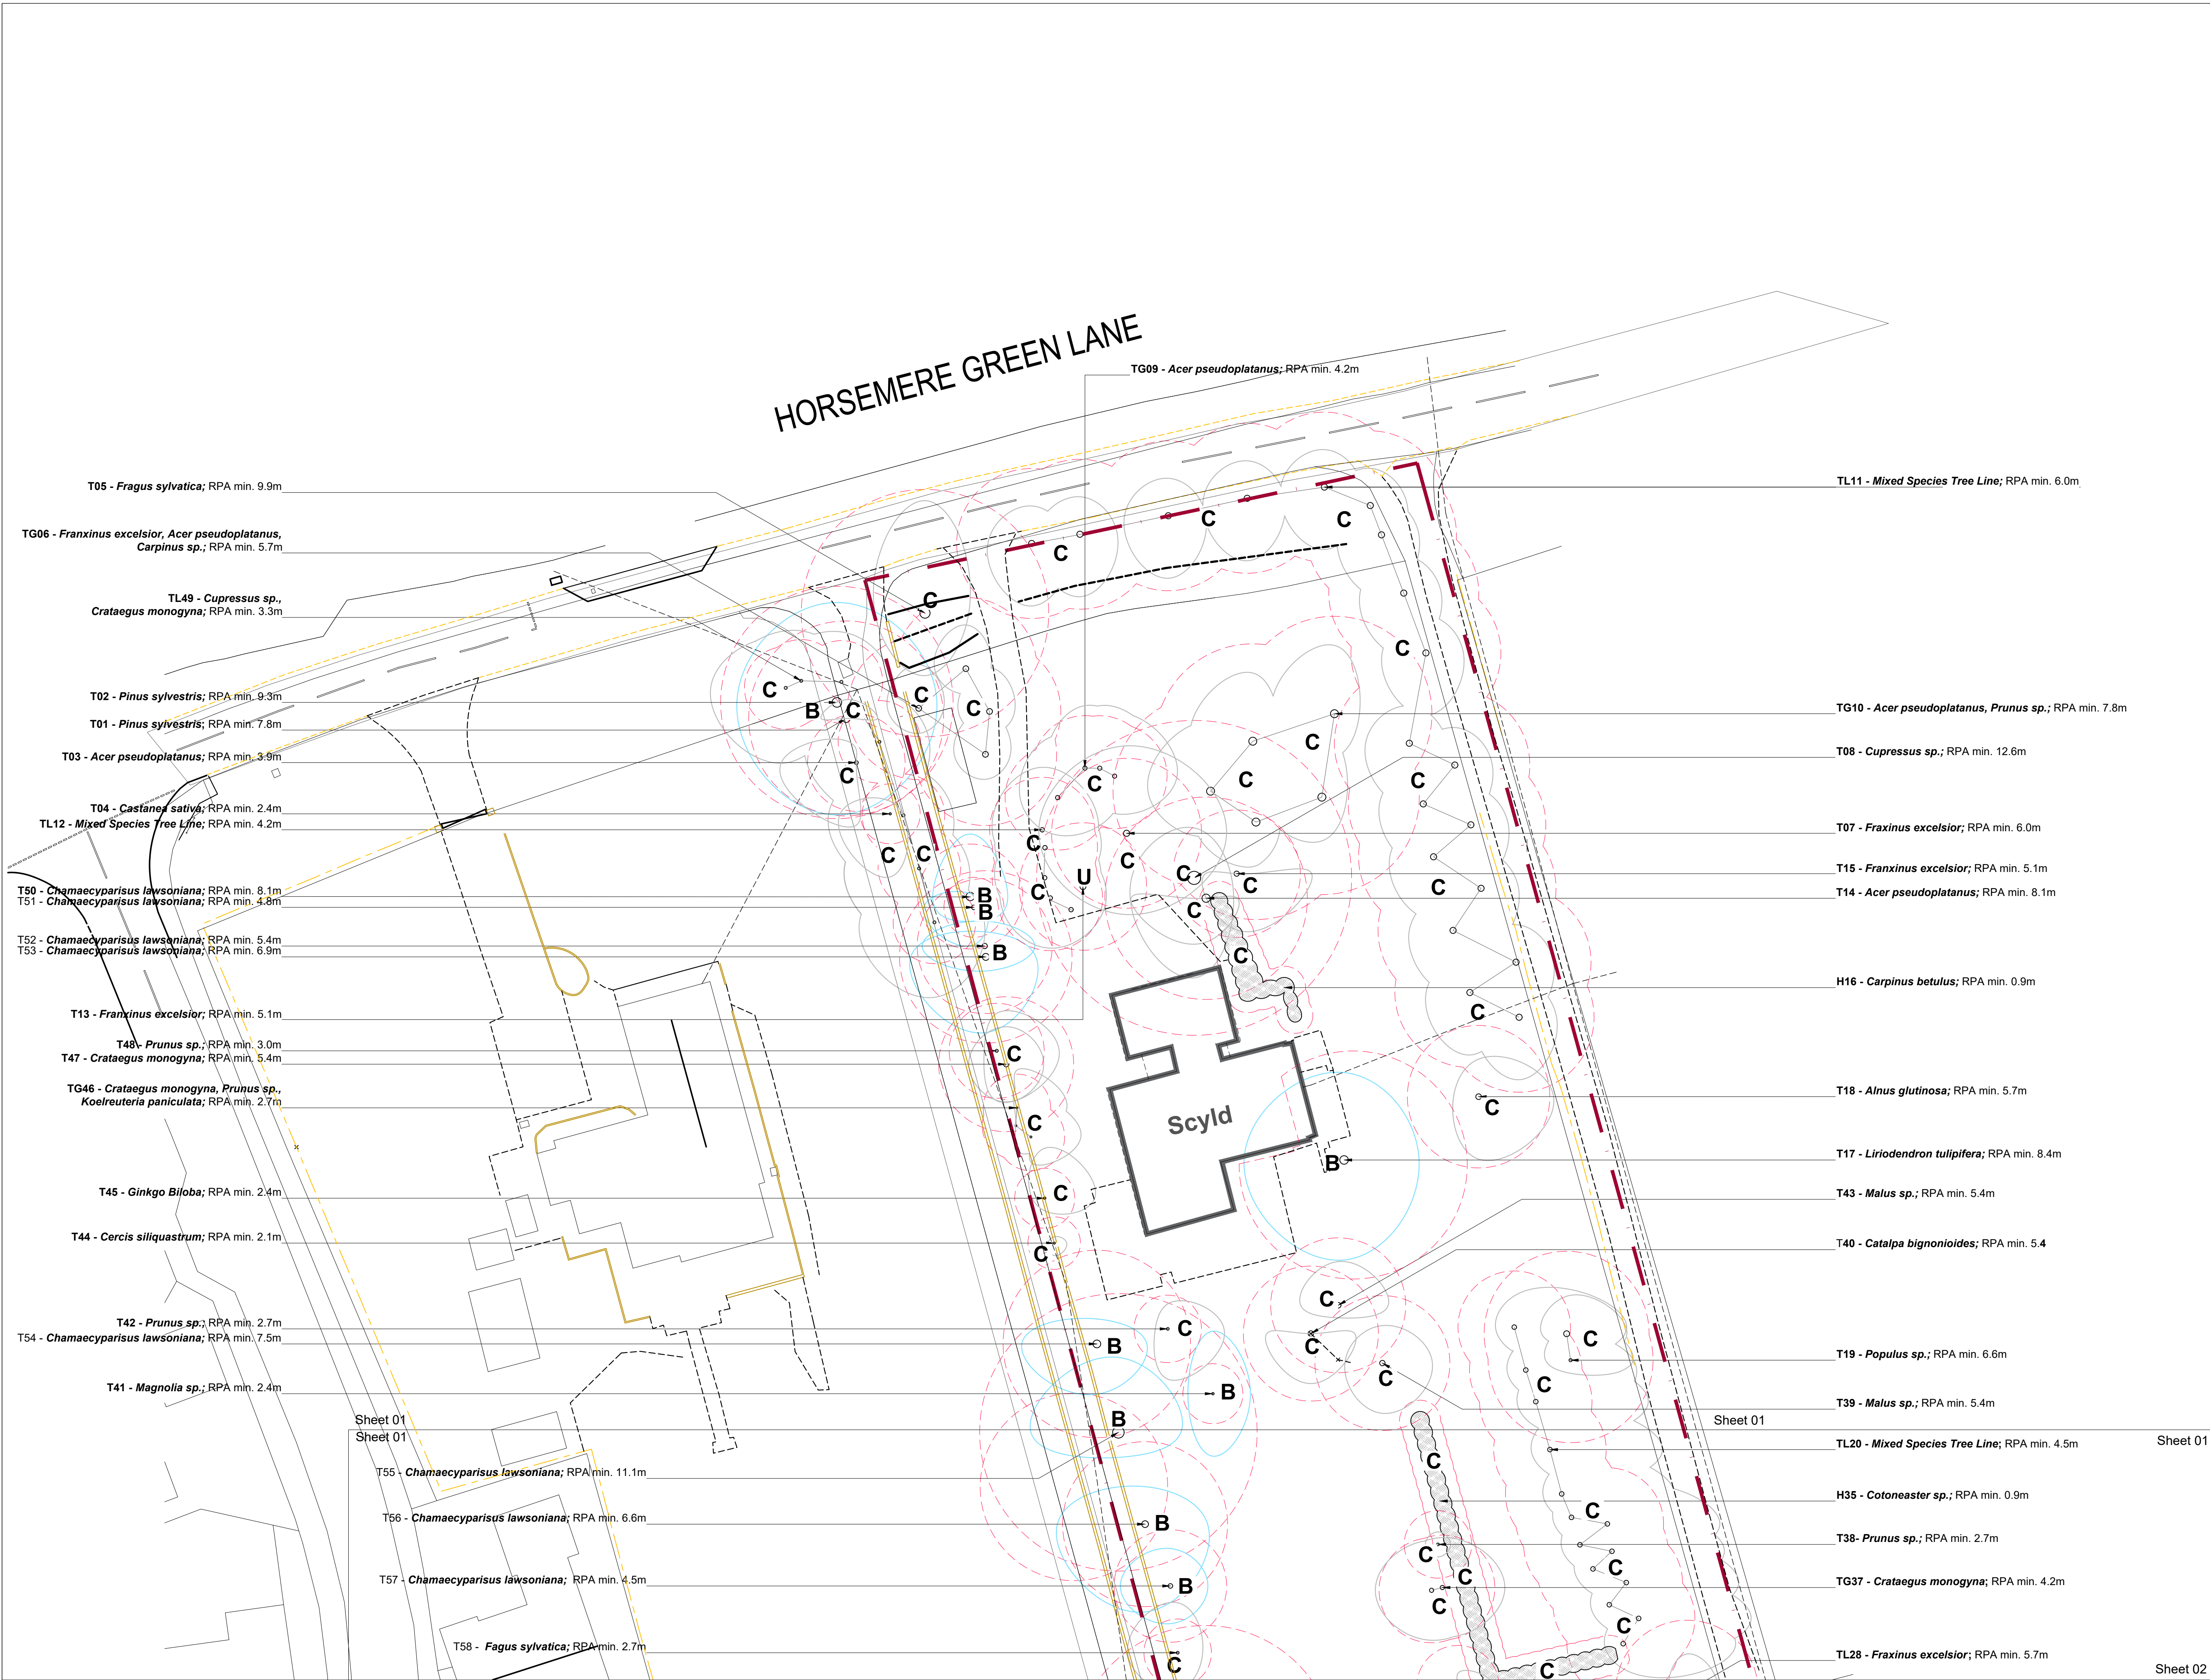

Legend

Survey Area.

T 01

Tree/ Tree Group/Tree Line/Shrub Identification Label.

Tree Root Protection Areas

Tree Root Protection Areas calculated and specified in accordance with BS 5837:2012 - 'Trees in Relation to Design, Demolition and Construction'.

Category B Trees

Trees of Moderate Quality and Value.

Category C Trees

Trees of Low Quality and Value.

Category U Trees

Trees Unviable for retention.

Existing Tree Groups/ Tree Lines

Existing Hedgerow Vegetation of Low Quality and Value.

Notes:

1. The original of this drawing was produced in colour – a monochrome copy should not be relied upon;

2. For details of existing trees refer to LLD1483-ARB-SCH-001 - Existing Tree Schedule;

3. Off-site location prohibited a more detailed inspection of several trees, therefore measurements in these instances have been estimated;

4. Location of several trees indicative.

PLANNING ISSUE

Rev	Description	Date	Initials
00	Planning Issue	17.08.18	JH

LIZARD

Landscape Design and Ecology

The Old Bank, 34 South Street, Tarring, Worthing, West Sussex, BN14 7JH

T: 01903 216033 E: lizardlandscape@btconnect.com W: lizardlandscapeecology.com

Client

Mr. Jamie Orton

Project Title and Location

Scyld, Horsemere Green Lane

Climping, BN17 5QZ

Drawing Title

Tree Constraints Plan

Sheet 01

Scale

1:250@A1

Drawn

JH

Approved

JJ

Date

17.08.2018

Drawing No

LLD1483-ARB-DWG-001

Revision

00

N

0

1

2.5

5

10 m

Scale 1:250

Tree Constraints Plan - Sheet 01

Scyld, Horsemere Green Lane, Climping

ARUN DISTRICT COUNCIL CM21318PL