


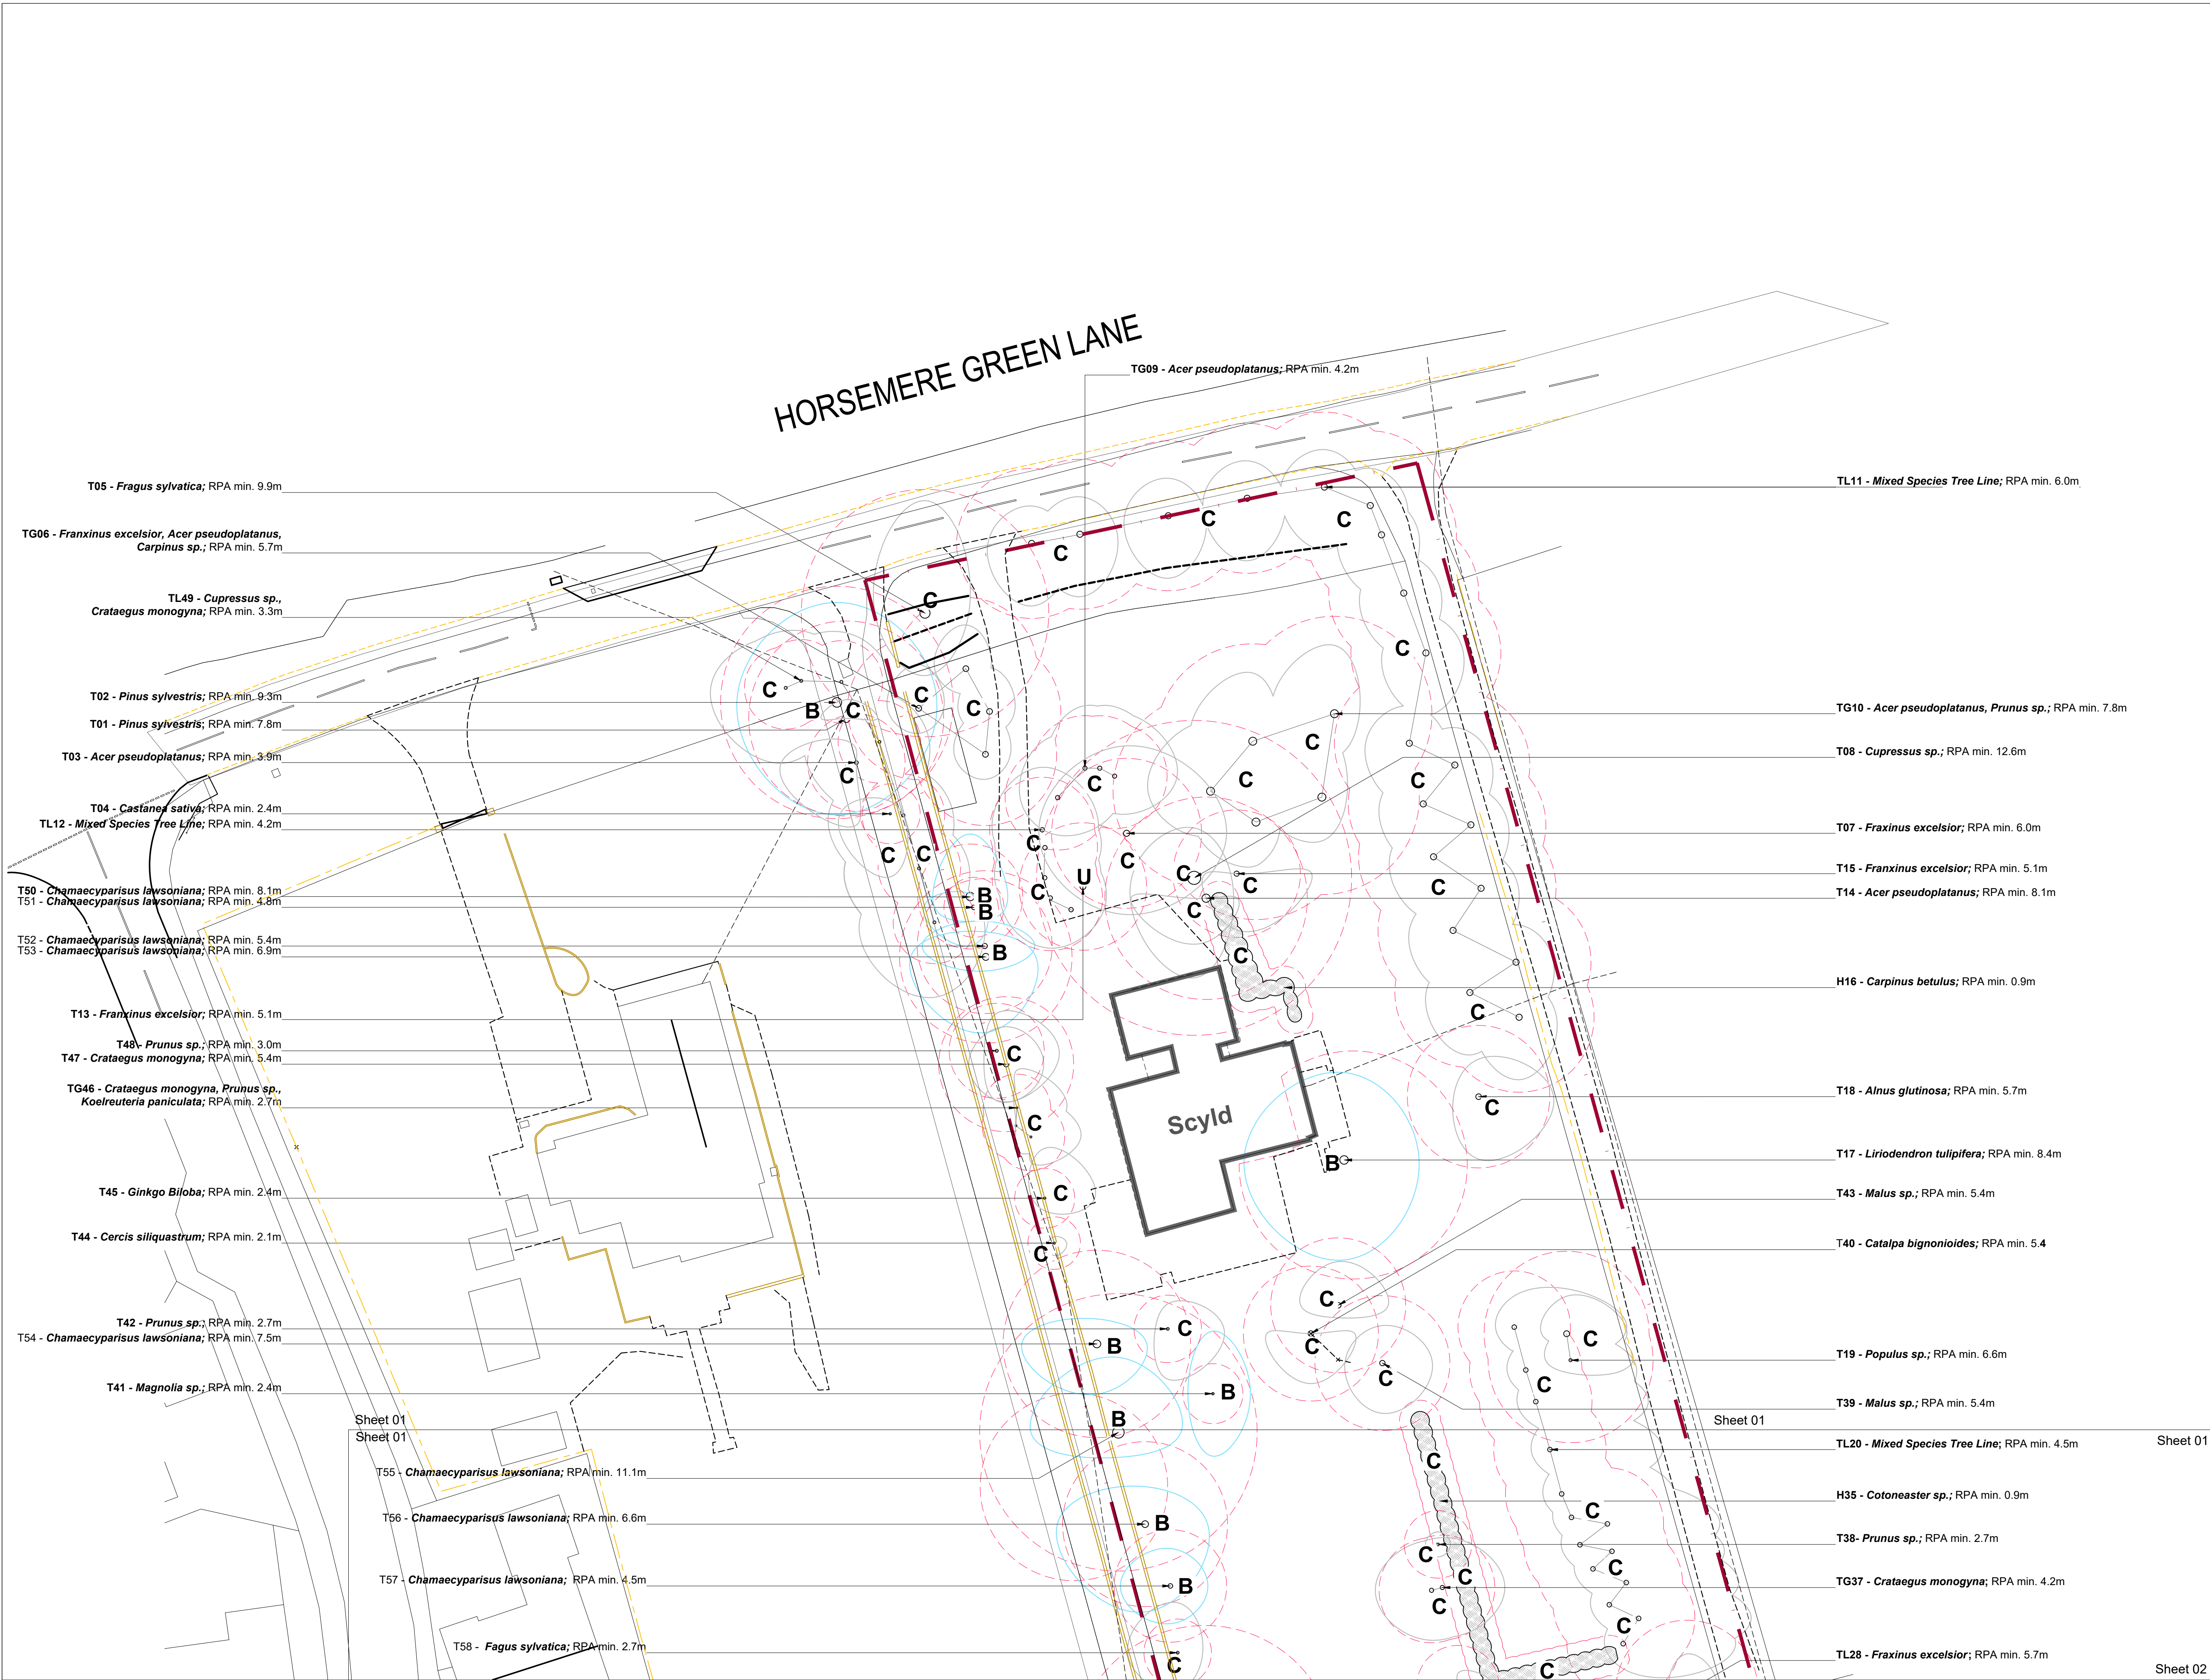

Legend

Survey Area.

Tree/ Tree Group/Tree Line/Shrub Identification Label.

Tree Root Protection Areas calculated and specified in accordance with BS 5837:2012 - 'Trees in Relation to Design, Demolition and Construction'.

Category B Trees
Trees of Moderate Quality and Value.

Category C Trees
Trees of Low Quality and Value.

Category U Trees
Trees Unviable for retention.

Existing Tree Groups/ Tree Lines

Existing Hedgerow Vegetation of Low Quality and Value.

Notes:

- The original of this drawing was produced in colour – a monochrome copy should not be relied upon;
- For details of existing trees refer to **LLD1483-ARB-SCH-001 - Existing Tree Schedule**;
- Off-site location prohibited a more detailed inspection of several trees, therefore measurements in these instances have been estimated;
- Location of several trees indicative.

PLANNING ISSUE

Rev	Description	Date	Initials
01	Planning Issue	20.05.19	GS
00	Planning Issue	17.08.18	JH

LIZARD
Landscape Design and Ecology

The Old Bank, 34 South Street, Tarring, Worthing, West Sussex, BN14 7JH
T.01903 216033 E.lizardlandscape@btconnect.com W.lizardlandscape.co.uk

Client
Mr. Jamie Orton

Project Title and Location
Land Adjacent to Scyld, Horsemere Green Lane
Climping, BN17 5QZ

Drawing Title
Tree Constraints Plan

Sheet 01

Scale	Drawn	Approved	Date
1:250@A1	JH	JJ	17.08.2018

Drawing No	Revision
LLD1483-ARB-DWG-001	01