



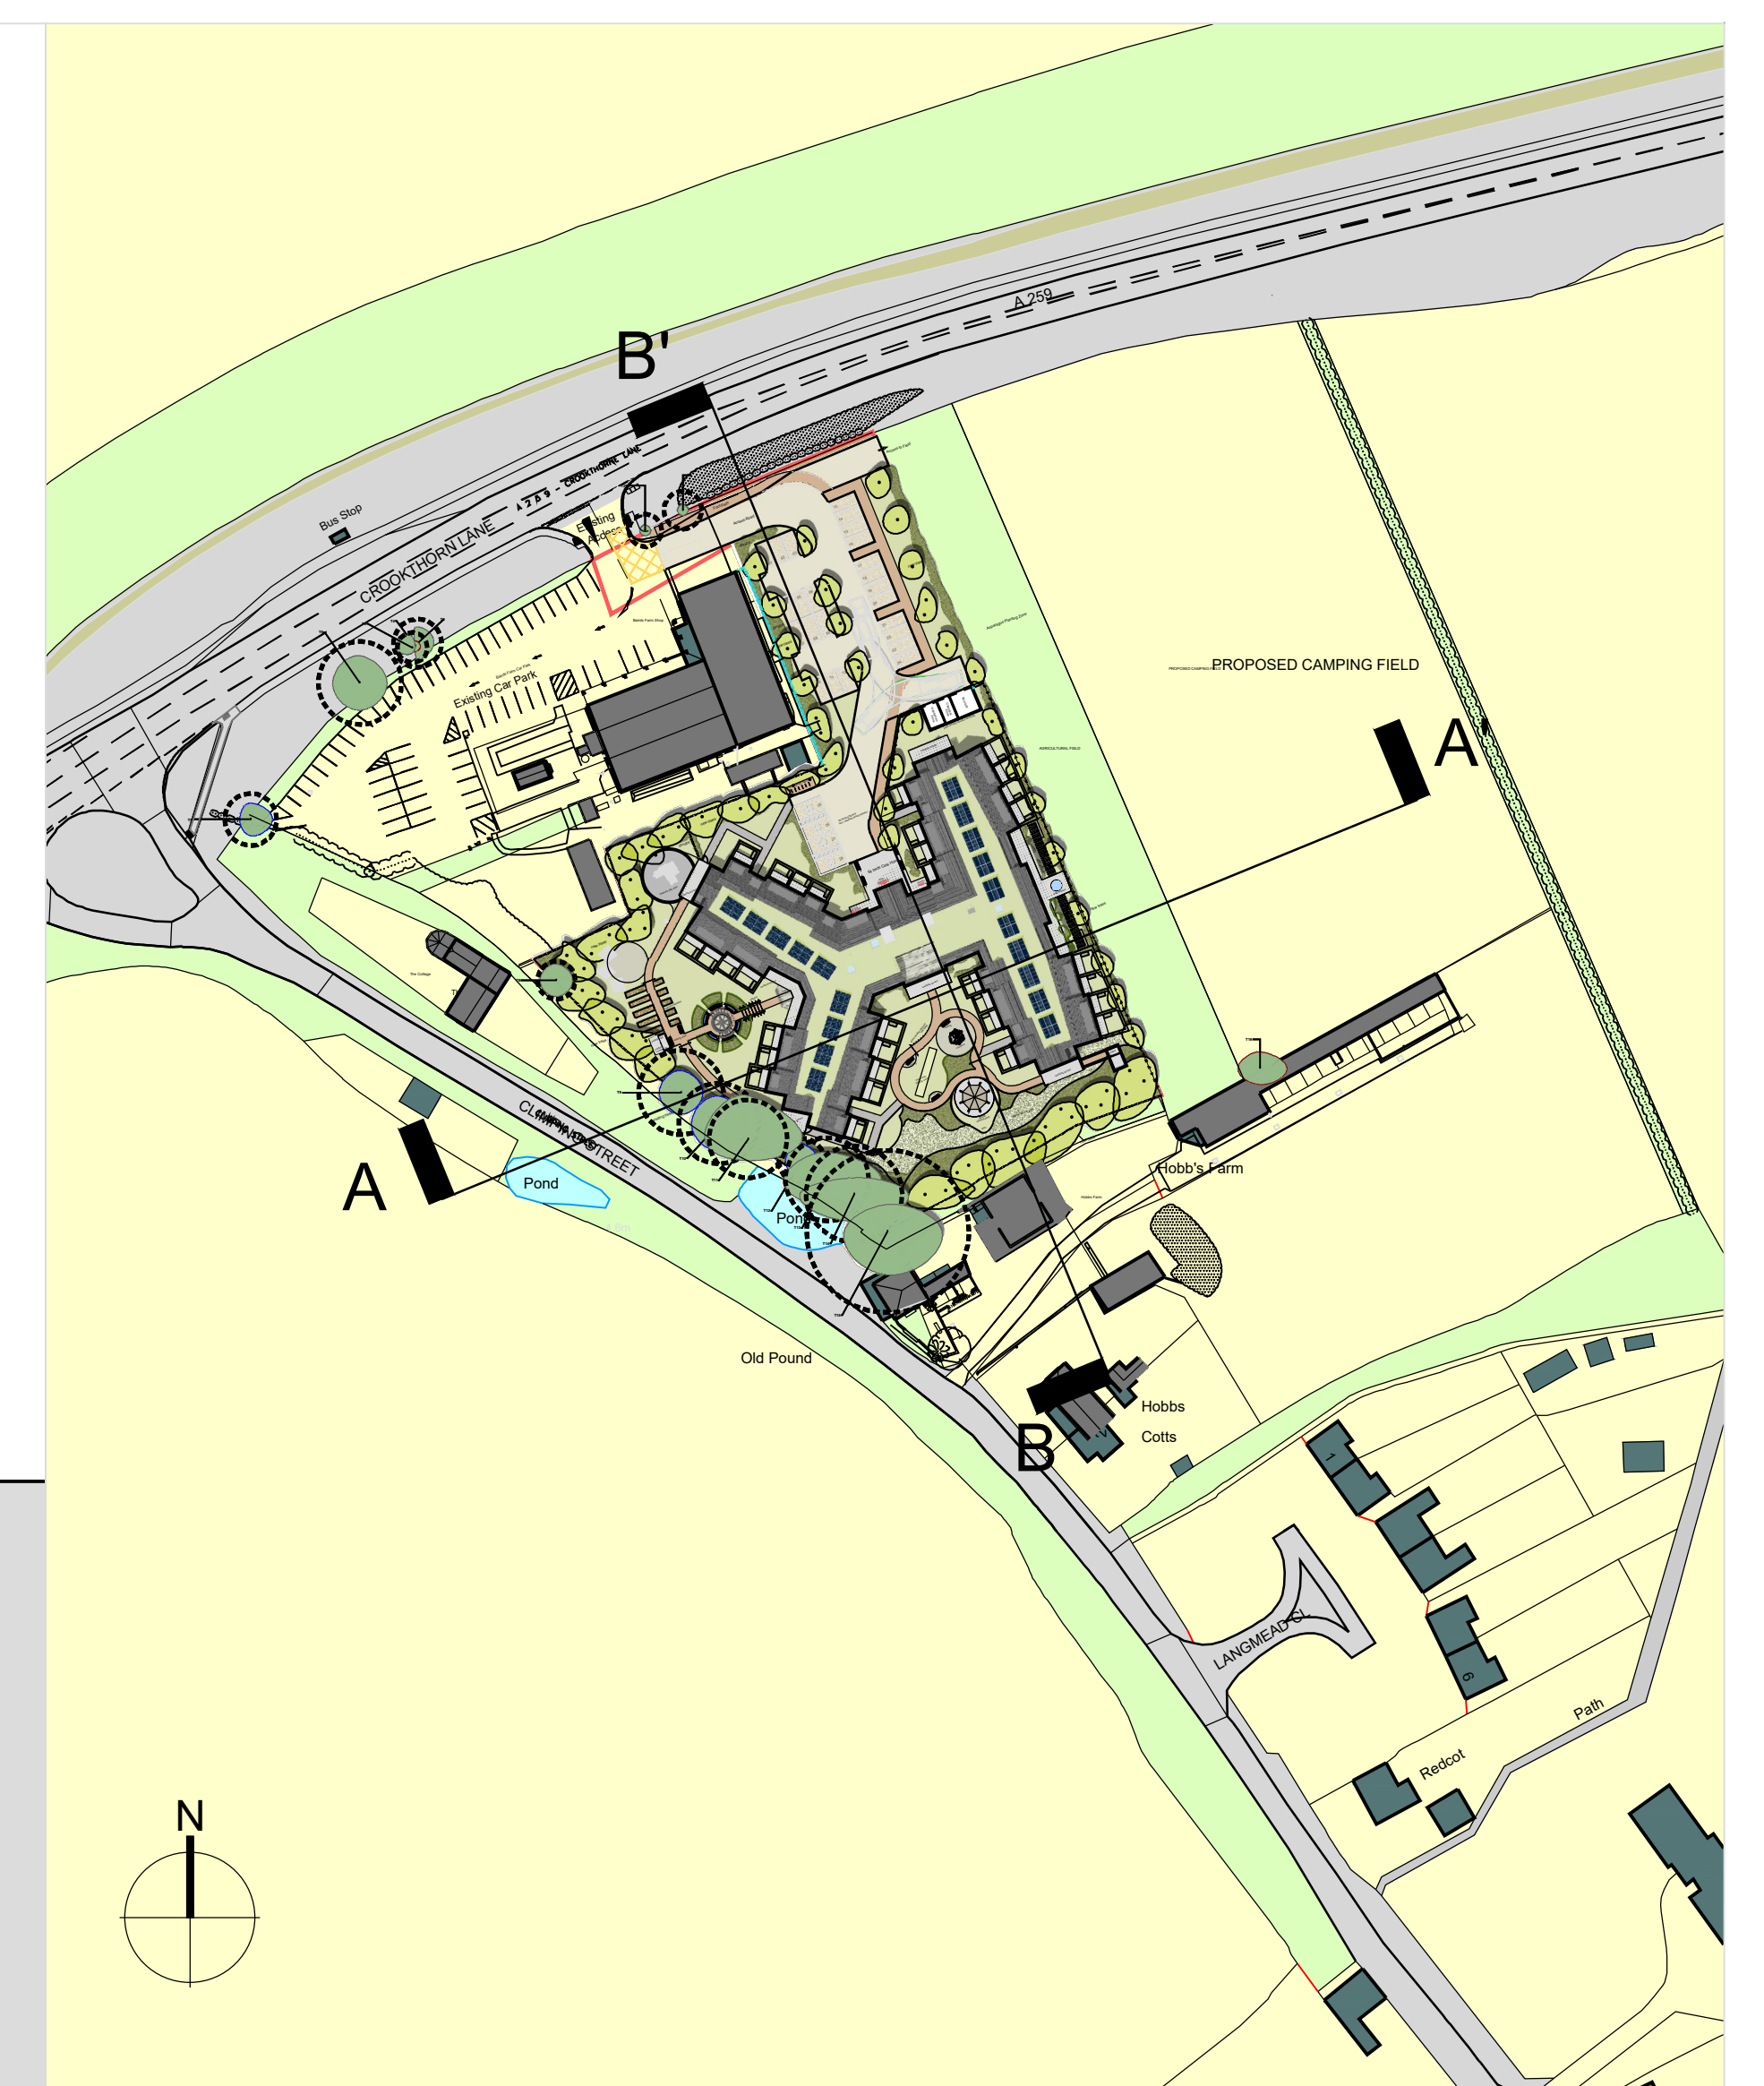

Site Location Plan 1:1250

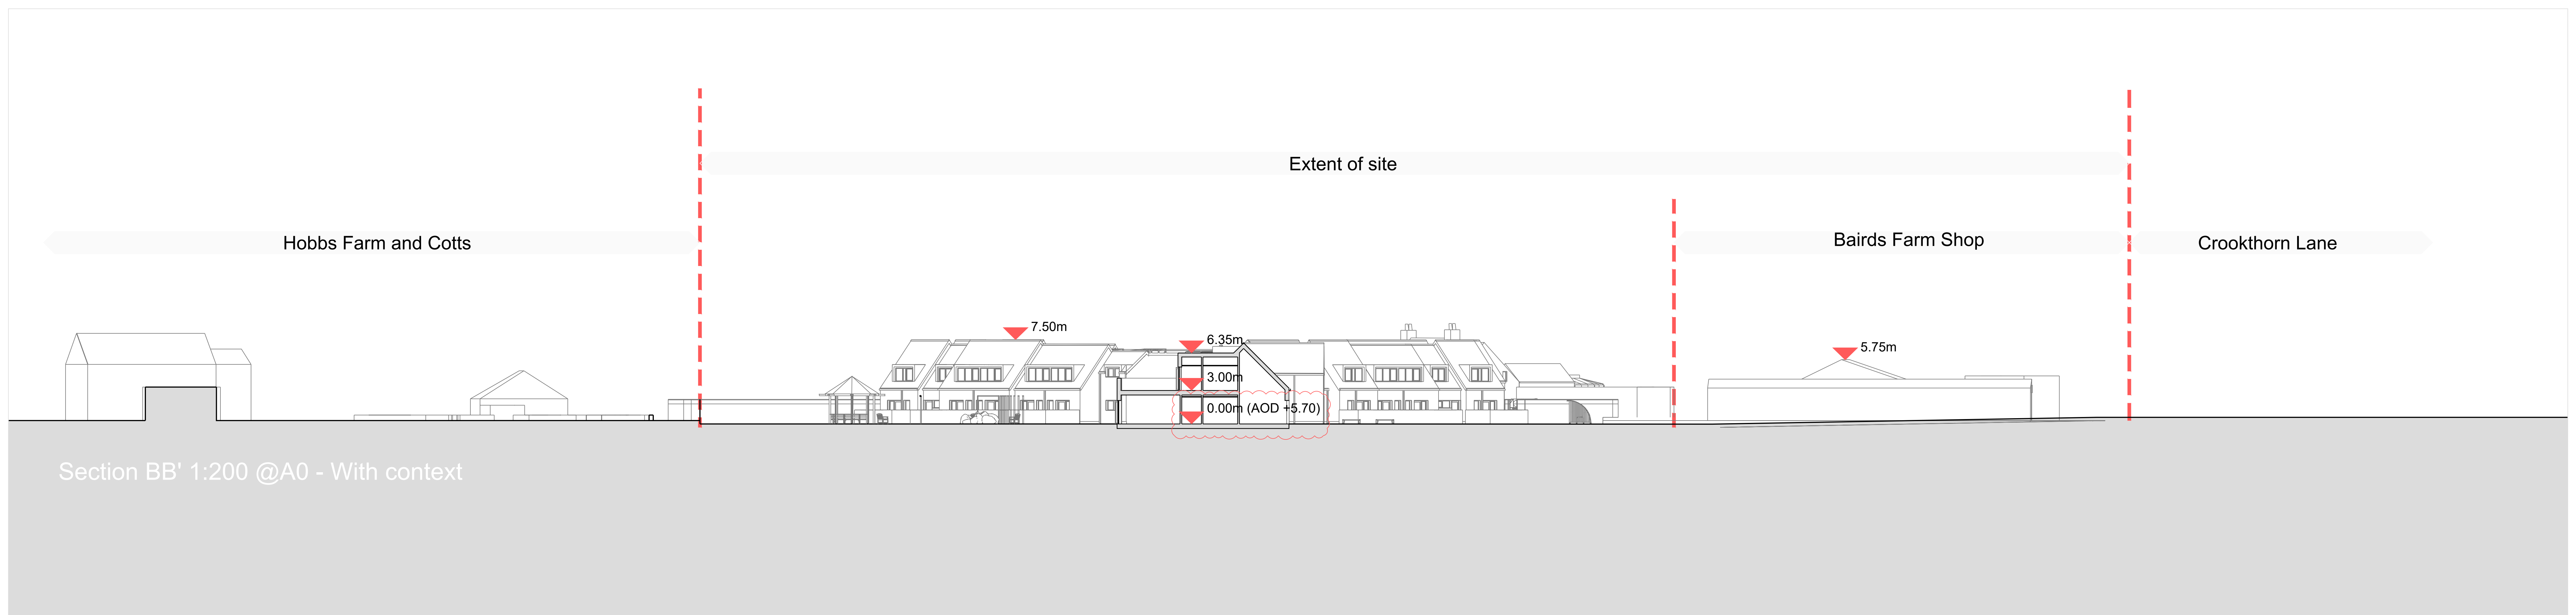

0 1m 5m 10m 20m

Scale 1:200@A0

[illegible]

hunters

0 8237 8200
0 8741 2814
@humberts.co.uk
humberts.co.uk