


Oxford Garage

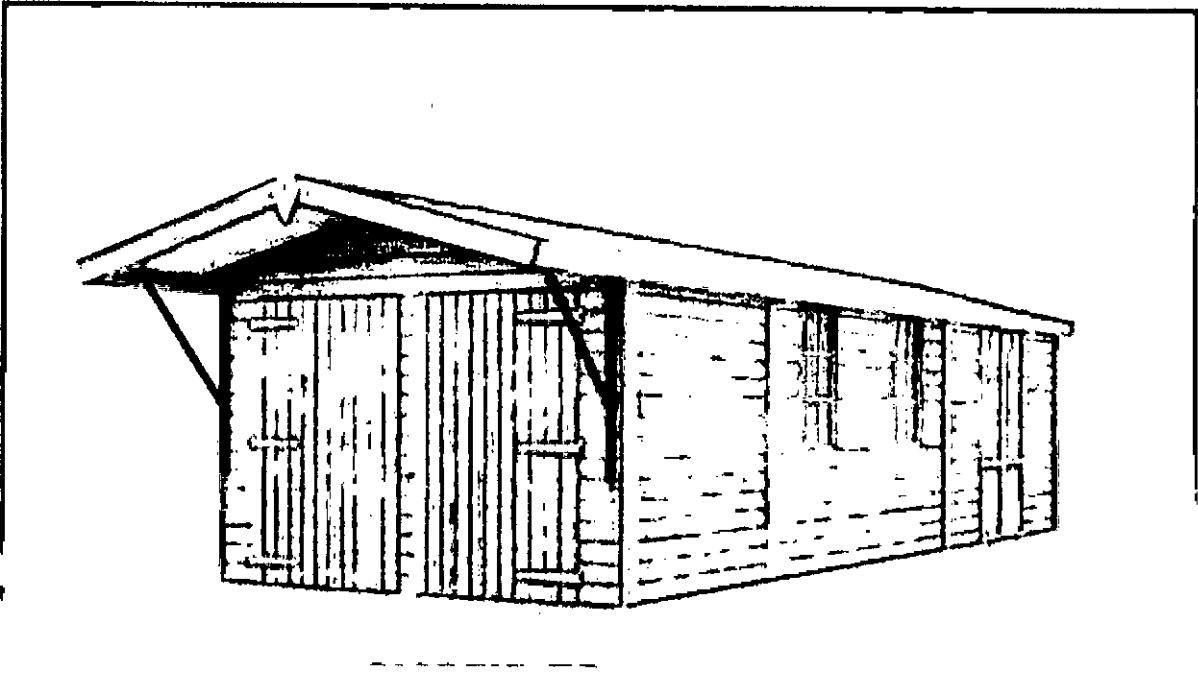

- Pressure treated tanalised 19mm t&g cladding (Walls)
- Tanalised (CLS 3x2) Framework
- Tanalised (CLS 3x2) Roof joists
- Tanalised 13mm t&g roof boards
- Floor not included- optional upgrade available if required
- 6ft 6 to the eaves (externally)
- 8ft to the top of the ridge (externally)
- x2 georgian joinery fixed windows
- 4ft double Georgian joinery doors
- 8ft double door
- Roof shingles
- 2ft roof canopy with supports
- Heavy duty hinges
- Fascias to prevent wind damage