



ROOF

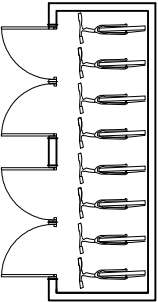


PLAN

roof - tiled
walls - weatherboarding

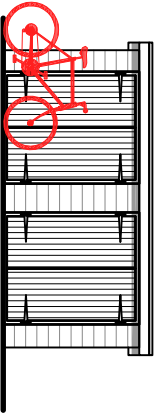


TYPICAL ELEVATIONS

CYCLE STORE PLANS & ELEVATIONS
SCALE 1:50

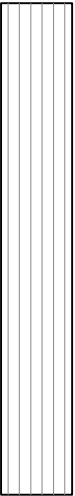


ROOF

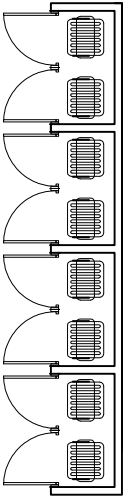

PLAN

roof - tiled
walls - weatherboarding

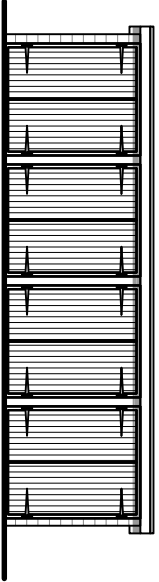

TYPICAL ELEVATIONS

REFUSE PLANS & ELEVATIONS
SCALE 1:50



The drawings are the copyright of CMCDesign and may not be copied, altered or reproduced in any form without the written consent of CMCDesign.

It is the sole responsibility of the building owner to draw up all legal agreements with adjoining property owners to cover the over-hanging of any fascias, guttering, balconies or any part of the building. CMCDesign can not be held responsible in any way whatsoever for any legal costs or other costs incurred through any neighbouring disputes.

It is the sole responsibility of the building owner to comply with the party wall act 1996. CMCDesign can not be held responsible in any way if non compliance is adopted.

Use figured dimensions only. In all instances only as indicated otherwise.

all plans and sections to check all drawings and to verify all dimensions on the plan to works commencing any discrepancies in dimensions or boundary locations are to be brought to the attention of CMCDesign immediately before any further work takes place on site.

revision

client
smith

stage
planning

date
may 2018

scale
1:50 @ A3

address
kent road
crowthorne town
clipping
liffenhampton
bn11 7 5sq

drawing no.
445/05/16

drawing
proposed cycle & refuse
store plans & elevations

CMCdesign architectural services



the studio 22 melrose road
chichester tord. hampshire. SO51 5dt
t 07768 997654
e studio@cmc-design.co.uk
w www.cmc-design.co.uk