

Both sides of bund to be planted with locally sourced coastal hedgerow mix of 60-90cm whips:

- 25% Blackthorn *Prunus spinosa*
- 25% Hawthorn *Crataegus monogyna*
- 10% Elder *Sambucus nigra*
- 10% Field Maple *Acer campestre*
- 20% Common ivy *Hedera helix*
- 10% Wild Privet *Ligustrum vulgare*

5 plants per m2. Whips to be wrapped in biodegradable rabbit guards. Hedge plants to be cut after 5 years and laid as a traditional hedge to encourage root growth to stabilize the bund.

extent of bunds shown in green

Both sides of bund to be planted with 60-90cm whips of White Poplar *Populus alba* at 5 whips per m2. Whips to be wrapped in biodegradable rabbit guards.

Trees to be coppiced 3 years after planting to encourage root growth and suckering. Thereafter trees to be coppiced every 5 years.

Both sides of bund to be planted with 60-90cm whips of White Poplar *Populus alba* at 5 whips per m2. Whips to be wrapped in biodegradable rabbit guards.

Trees to be coppiced 3 years after planting to encourage root growth and suckering. Thereafter trees to be coppiced every 5 years.

extent of bunds shown in green

extent of bunds shown in green

Both sides of bund to be planted with locally sourced coastal hedgerow mix of 60-90cm whips:

- 25% Blackthorn *Prunus spinosa*
- 25% Hawthorn *Crataegus monogyna*
- 10% Elder *Sambucus nigra*
- 10% Field Maple *Acer campestre*
- 10% Sea Buckthorn *Hippophae rhamnoides*
- 10% Wild Privet *Ligustrum vulgare*
- 10% Dog Rose *Rosa canina*

5 plants per m2. Whips to be wrapped in biodegradable rabbit guards. Hedge plants to be cut after 5 years and laid as a traditional hedge to encourage root growth to stabilize the bund.


extent of bunds shown in green

Both sides of bund to be planted with 60-90cm whips of White Poplar *Populus alba* at 5 whips per m2. Trees to be coppiced 3 years after planting to encourage root growth and suckering. Thereafter trees to be coppiced every 5 years.

Clymping Mill

bund planting plan
CM_BP01
Scale: 1:500 + 1:50
Date:16.06.2020

Jonathan Bell studio
11 Sinclair Gardens
London W14 0AU
jb@jonathanbellstudio.com
07710 169690

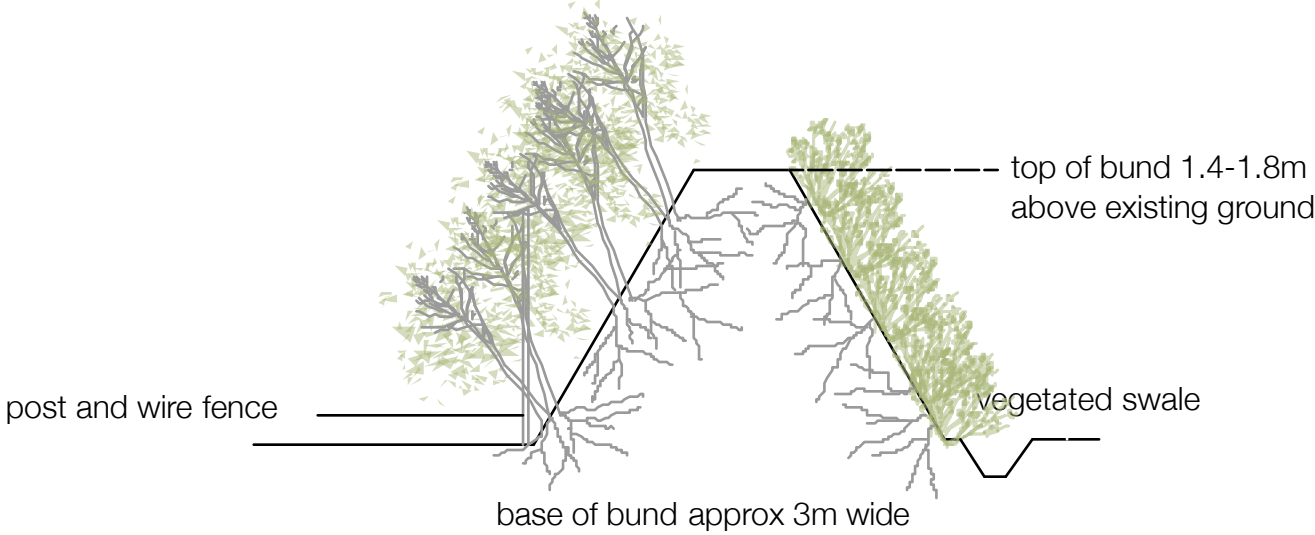

Typical section through bund 1:50

