


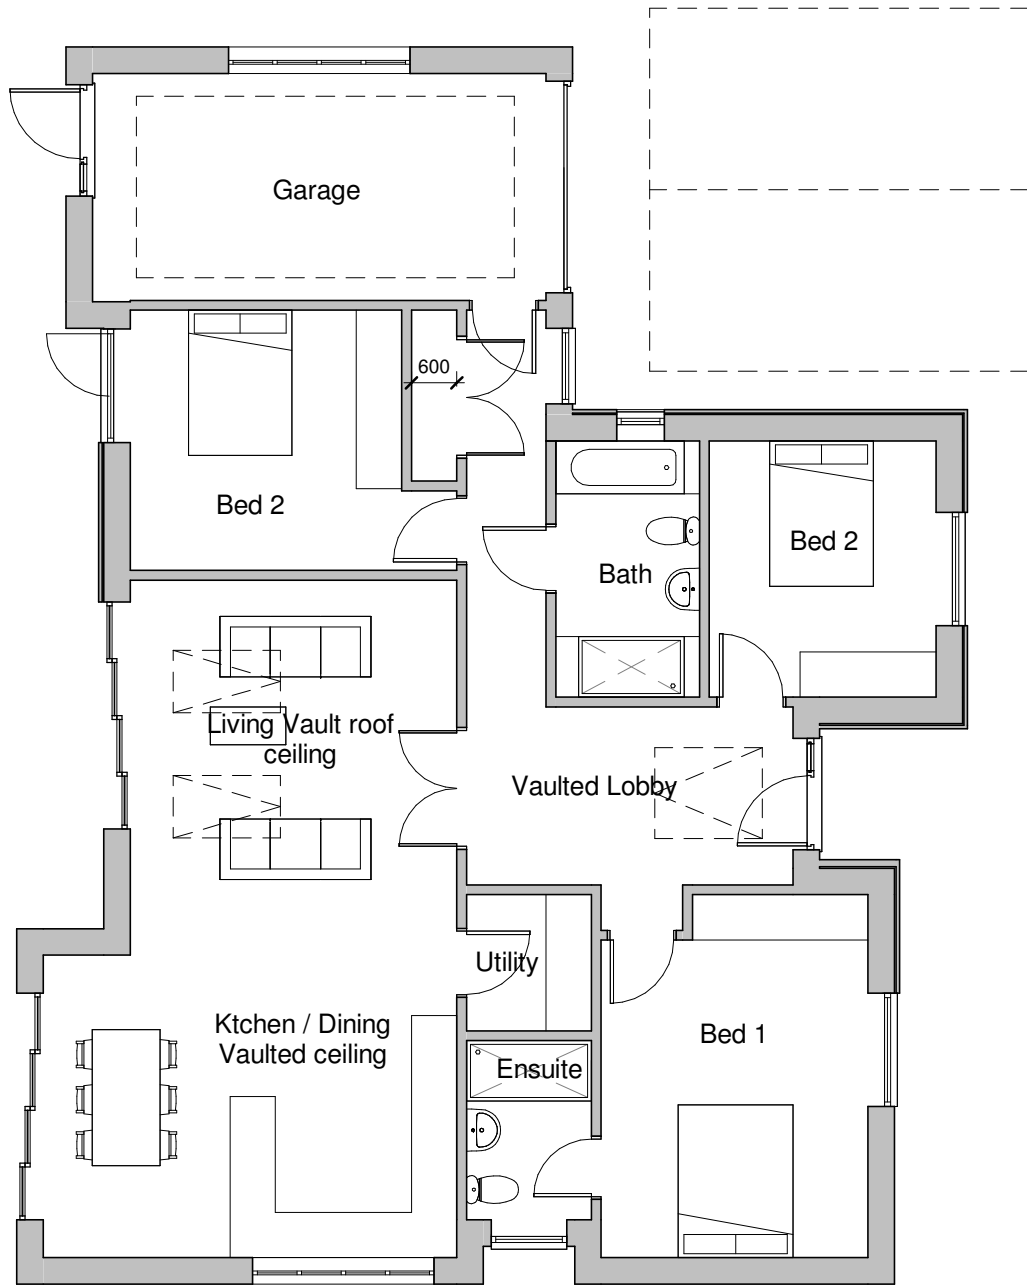

1 0 Ground Floor FFL
1 : 100



2 East Elevation
1 : 100




3 West Elevation
1 : 100



4 South Elevation
1 : 100



5 North Elevation
1 : 100

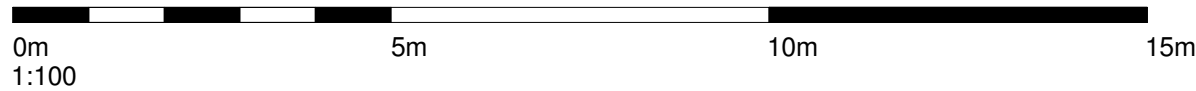

This drawing is copyright and the property of Williams Lester Ltd. It may not be copied reproduced or altered in any way without their written authority.

Do not scale from this drawing except for local authority planning registration purposes, work to figured dimensions. All dimensions to be checked on site and any discrepancies reported to the Architect immediately.

REVISION NOTES

Rev	Date	Description	Drw	Chk
A	13/08/2021	Materials and Windows Altered	NLH	NLH



1 Antro Facing bricks



2 Northam Premium Slate roof



3 Tierstone Multicolour stone Cladding

WLA.

WLAWilliamsLester.

1 Star Lane, Ringwood, BH24 1AL
www.williamslester.com 01425 485234 mail@williamslester.com

Client

Principal Estates Ltd

Project

Land at Wren Cottage
Horsemere Green Lane, Climping,
BN17 5QZ

Title

Proposed Concept Plan /
Elevations Plot 1 & 2

Scale A3 @ 1 : 100

Revision Drawing Status
A Planning Approval
Suitability Description
Sx Approval

Drawing No.
6099-WLA-ZZ-XX-DR-A-0010