




LEGEND

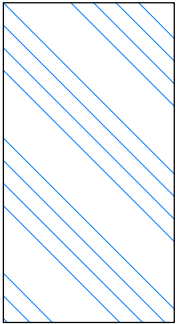


Storage of Plant & Materials

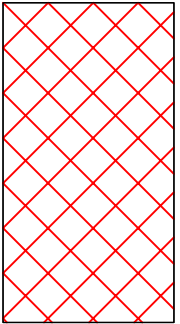


Contractors and visitors parking (when safe at construction stage)

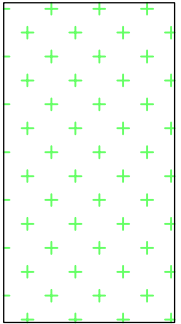

Welfare facilities

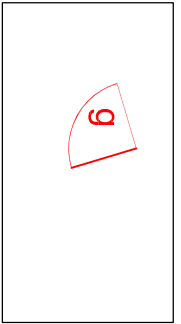

Personnel gate

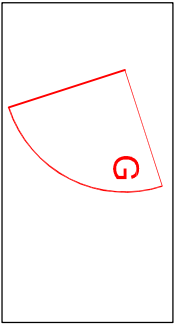

Metal see through site access gate



2.4 metre high wooden sign written site hoarding




Safety barrier



Wheel washing station



Flood lighting and CCTV

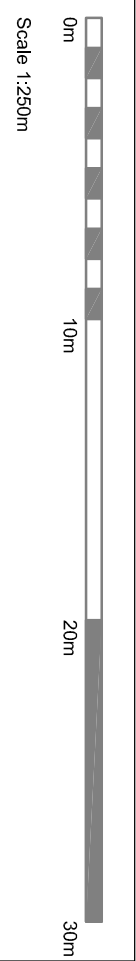

SAFETY, HEALTH & ENVIRONMENTAL INFORMATION
CDM Regulations 2015


In addition to the hazards/risks normally associated with the type of work detailed on this drawing note should be made of the following:

- Working in vicinity of live highway
- Services to be located prior to any working on live foul sewers
- Deep excavations

RISK ANALYSIS KEY:


- Indicates a risk level requiring a compulsory action
- Indicates a risk level for information
- Indicates a risk level requiring a possible action
- Indicates a risk level that is a warning

It is assumed that all works will be carried out by a competent contractor working, where appropriate, to an approved method statement. Contractor is not relieved of any of his obligations under all applicable health and safety regulations.

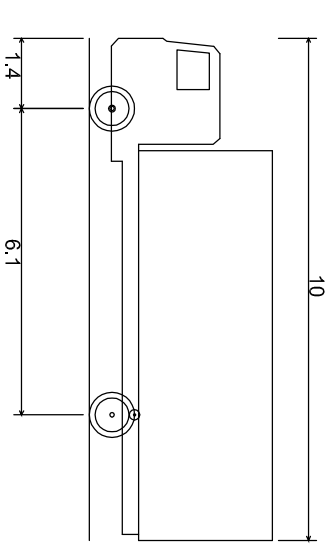

FTA Design HG Right Vehicle (1998)

- Overall Length 10.000m
- Overall Width 2.500m
- Overall Height 3.645m
- Min Body Ground Clearance 0.440m
- Track Width 2.470m
- Lock to lock time 3.00s
- Kerb to Kerb Turning Radius 11.000m

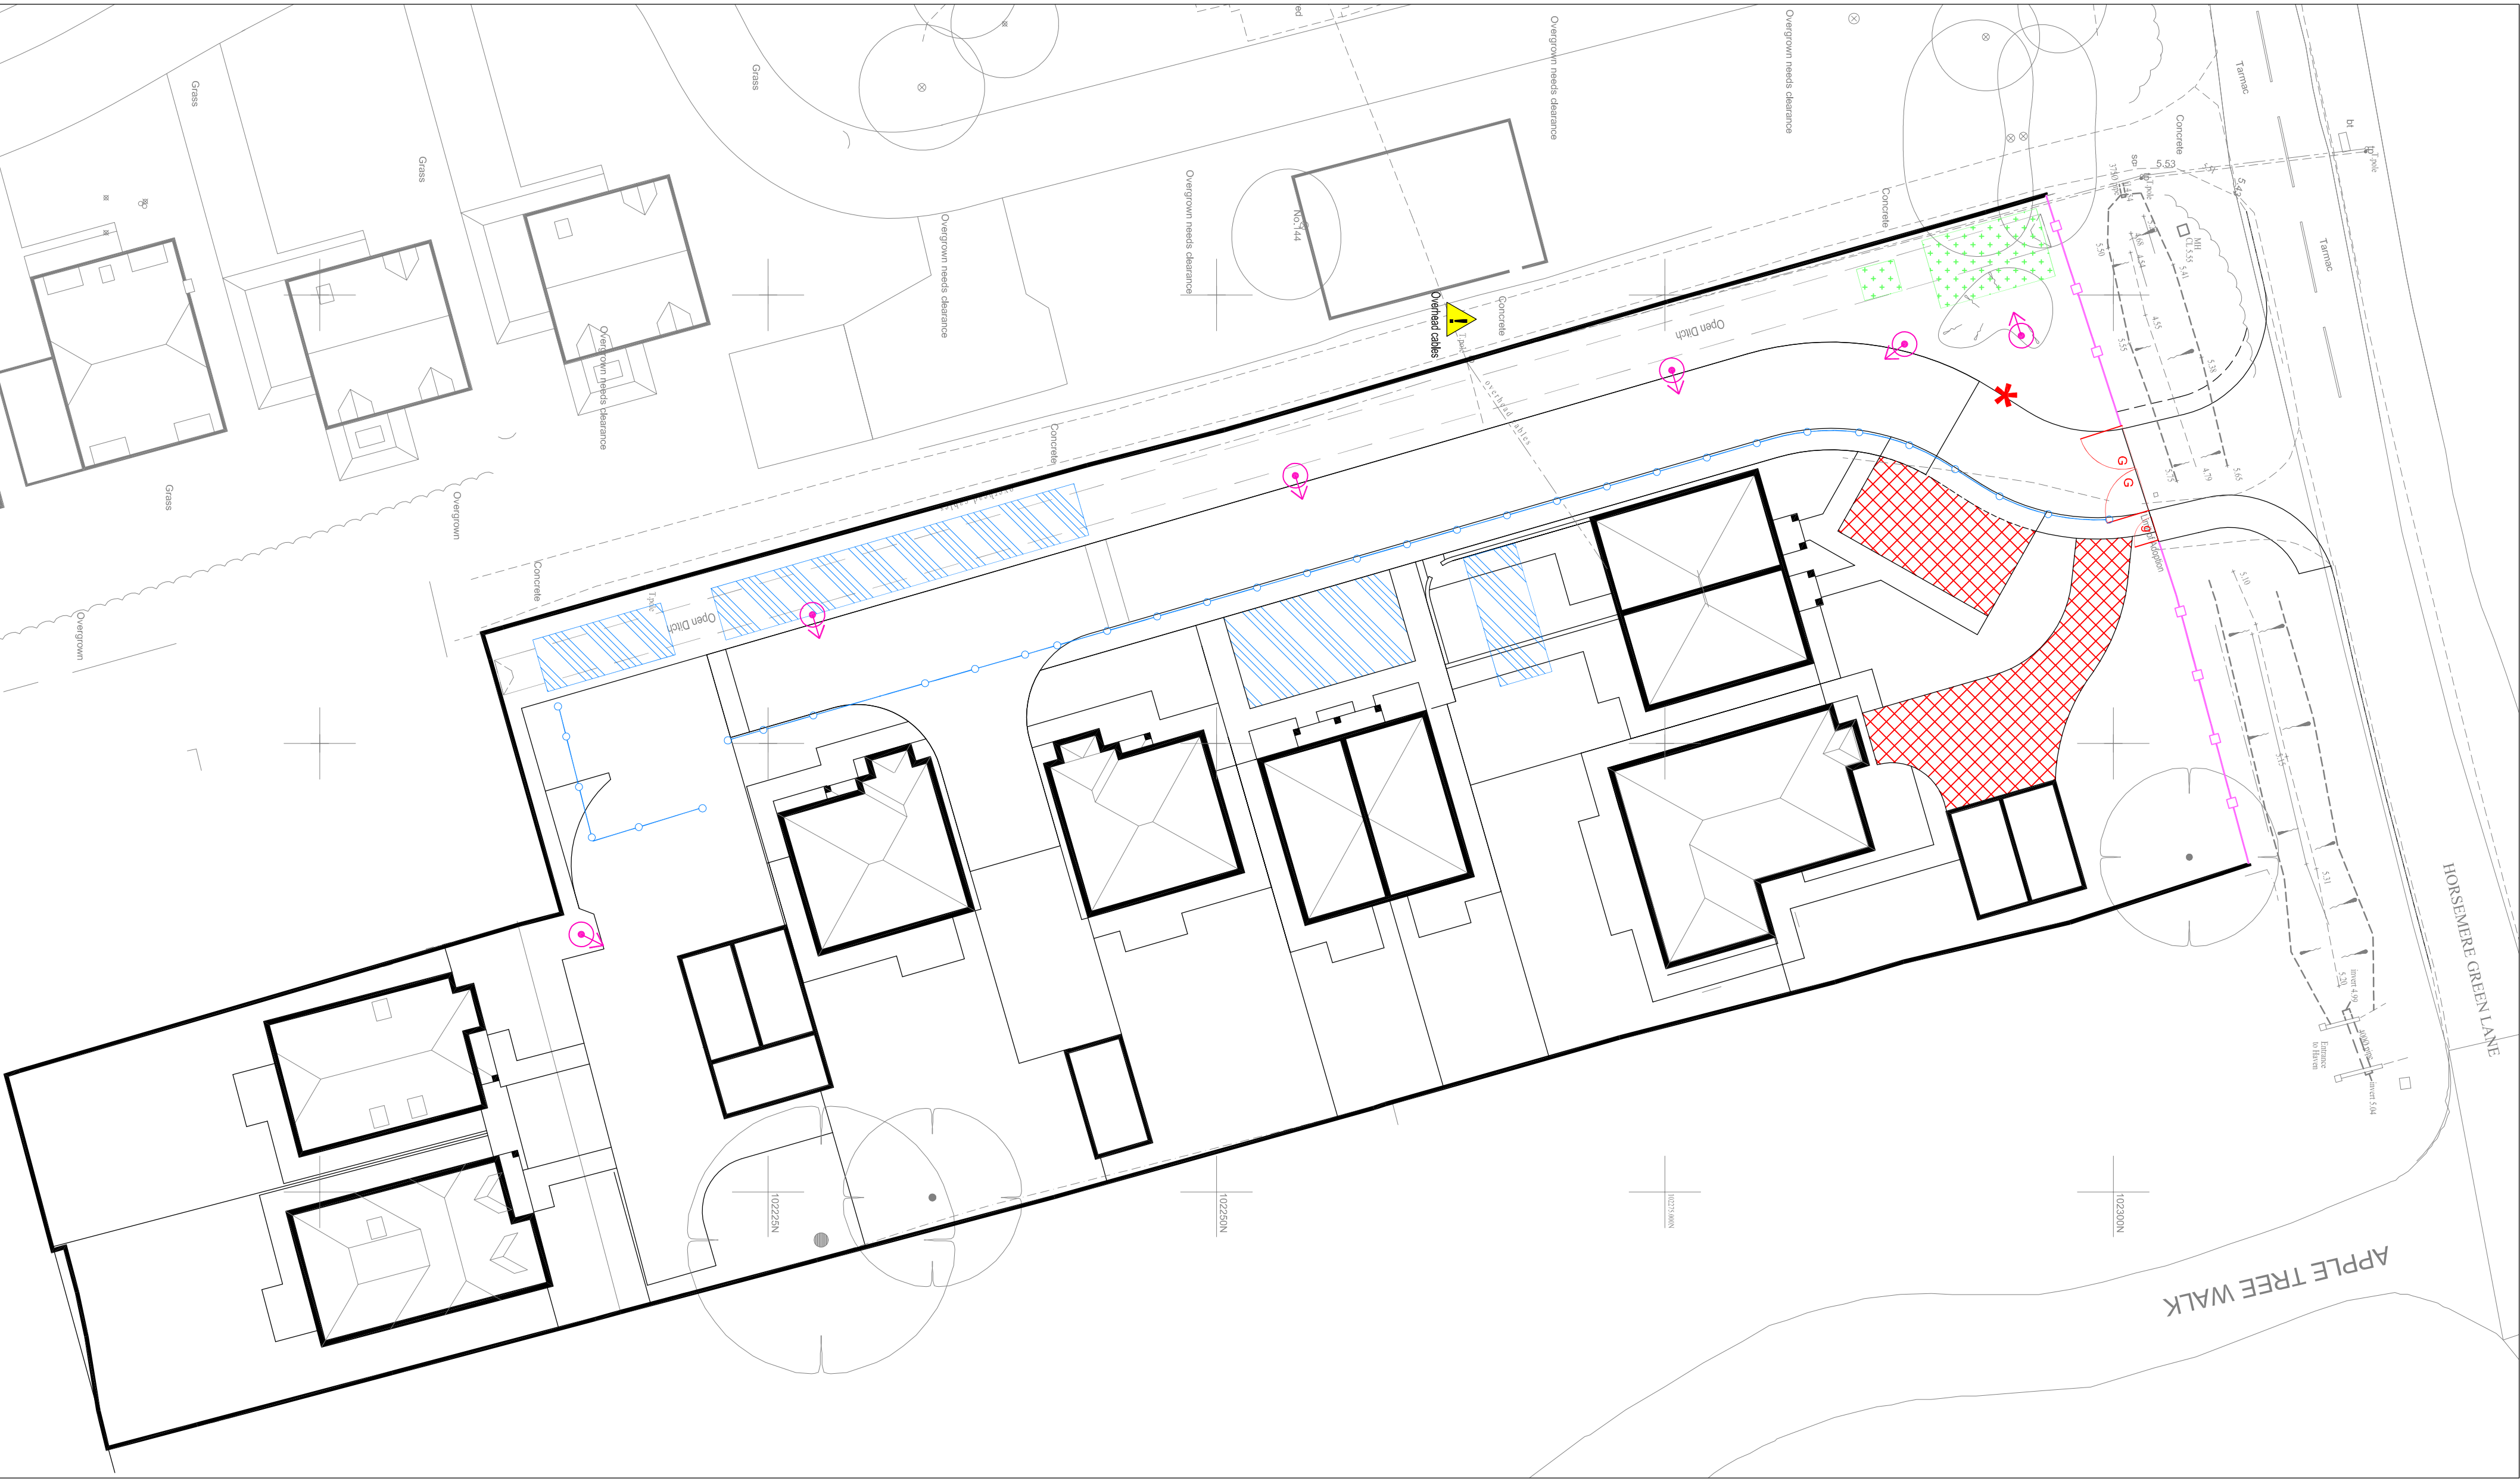

KAZYS NARBUTAS CONSULTING
Civil Engineering Consultant
Unit 28, The Old Mill, Horsemere Lane, Climping, West Sussex, PO13 0EP
Tel: 01243 810000 Fax: 01243 810001 Email: info@kazysnarbutas.co.uk

Drawn: KN
Checked: KN
Scale: 1:250
Paper Size: A1
Date: 06.20
Revision: C

Drawing Title: Engineering Details
Construction Works Site Set Up
Drawing No: KNC1933
Drawing Yr: 507-01

Client: LANGFORD HORSEMEERE GREEN LANE CLIMPING

MICHAEL HARTNETT EXECUTIVE HOMES