

EXTERNAL LUX PLOT

Installation : LITTLEHAMPTON

Project number : LHP/10/21

Customer : BRACKLEY

Processed by : TGP

Date : 24.11.2021

The following values are based on precise calculations performed on calibrated lamps and luminaires, and their configurations, whereby gradual, unavoidable deviations can occur in practice. All guarantee claims are excluded for the specified data.

This exclusion of liability applies irrespective of the legal grounds for both damages and consequential damages suffered by users and third parties.

Object : EXTERNAL LUX PLOT
Installation : LITTLEHAMPTON
Project number : LHP/10/21
Date : 24.11.2021

Little Hampton

Description, Little Hampton

Floor plan




Object : EXTERNAL LUX PLOT
Installation : LITTLEHAMPTON
Project number : LHP/10/21
Date : 24.11.2021

Little Hampton

Calculation results, Little Hampton

Pseudo colours, CAR PARK (E)

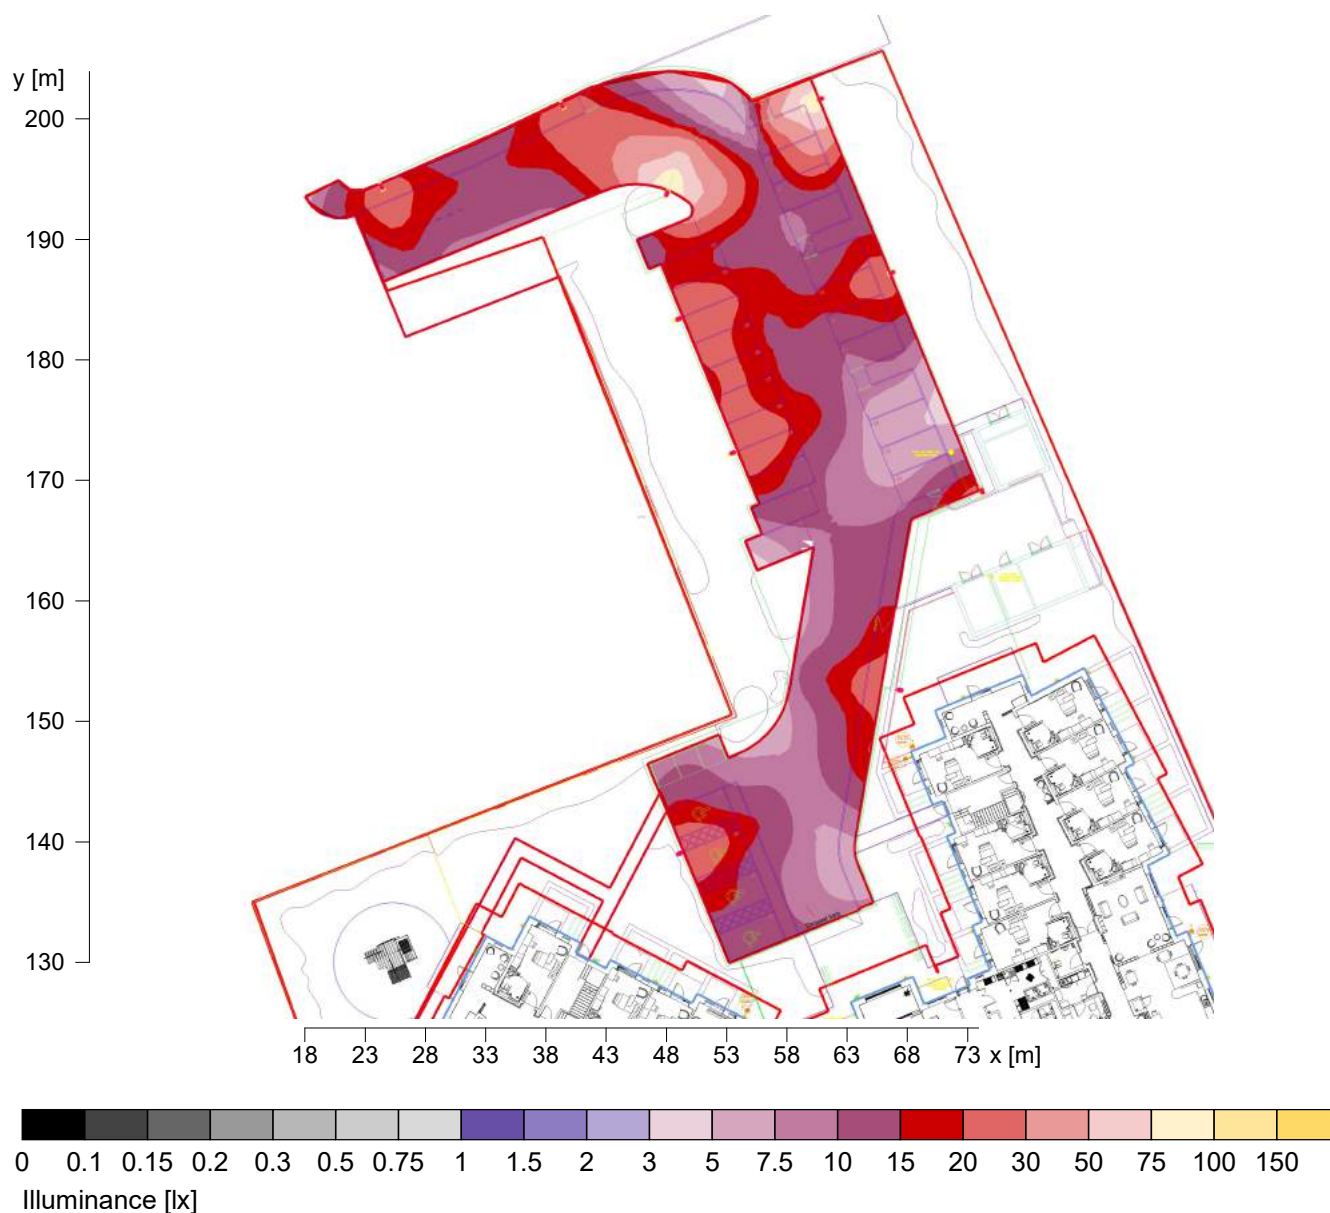

Height reference plane
Average illuminance
Minimum illuminance
Maximum illuminance
Uniformity U_0

: 0.00 m
Em : 14.8 lx
Emin : 4.1 lx
Emax : 86 lx
Emin/Em : 1 : 3.64 (0.27)

Object : EXTERNAL LUX PLOT
Installation : LITTLEHAMPTON
Project number : LHP/10/21
Date : 24.11.2021

Calculation results, Little Hampton

Pseudo colours, PERIMETER (E)




Height reference plane
Average illuminance
Minimum illuminance
Maximum illuminance
Uniformity U_0

: 0.00 m
Em : 8 lx
Emin : 0.1 lx
Emax : 54.2 lx
Emin/Em : 1 : 65.59 (0.02)

Object : EXTERNAL LUX PLOT
Installation : LITTLEHAMPTON
Project number : LHP/10/21
Date : 24.11.2021

Calculation results, Little Hampton

Pseudo colours, PATHWAY 1 (E)

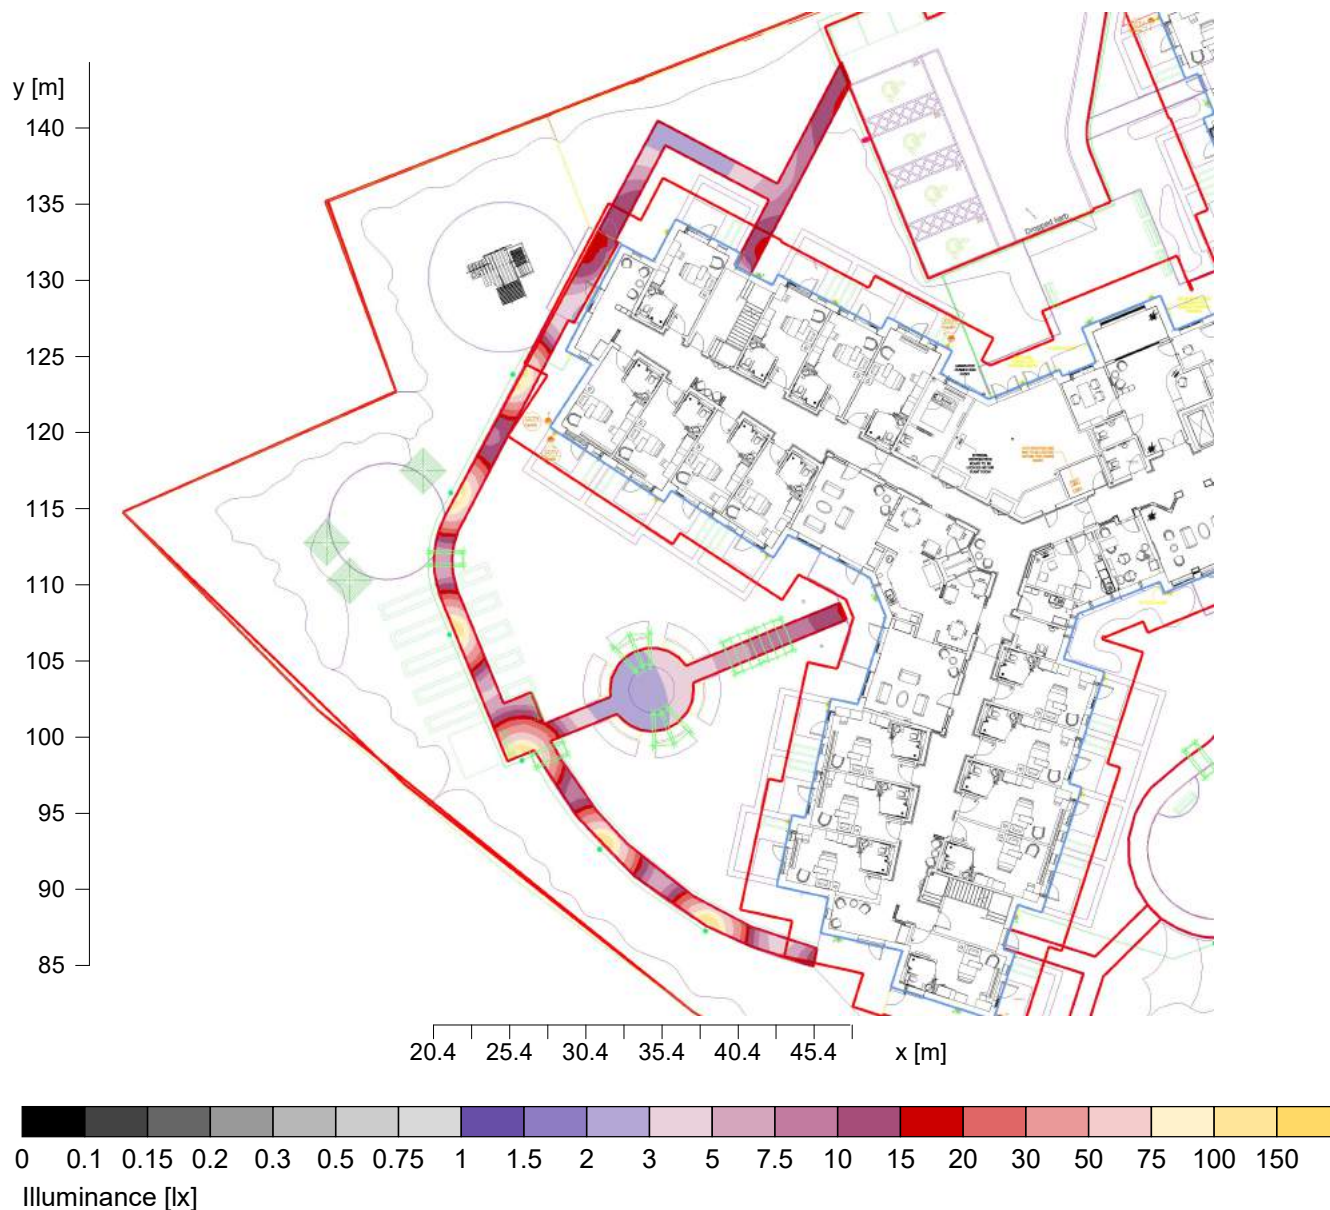


Height reference plane
Average illuminance
Minimum illuminance
Maximum illuminance
Uniformity U_0

: 0.00 m
Em : 19 lx
Emin : 2 lx
Emax : 109 lx
Emin/Em : 1 : 9.64 (0.10)

Object : EXTERNAL LUX PLOT
Installation : LITTLEHAMPTON
Project number : LHP/10/21
Date : 24.11.2021

Calculation results, Little Hampton

Pseudo colours, PATHWAY 2 (E)

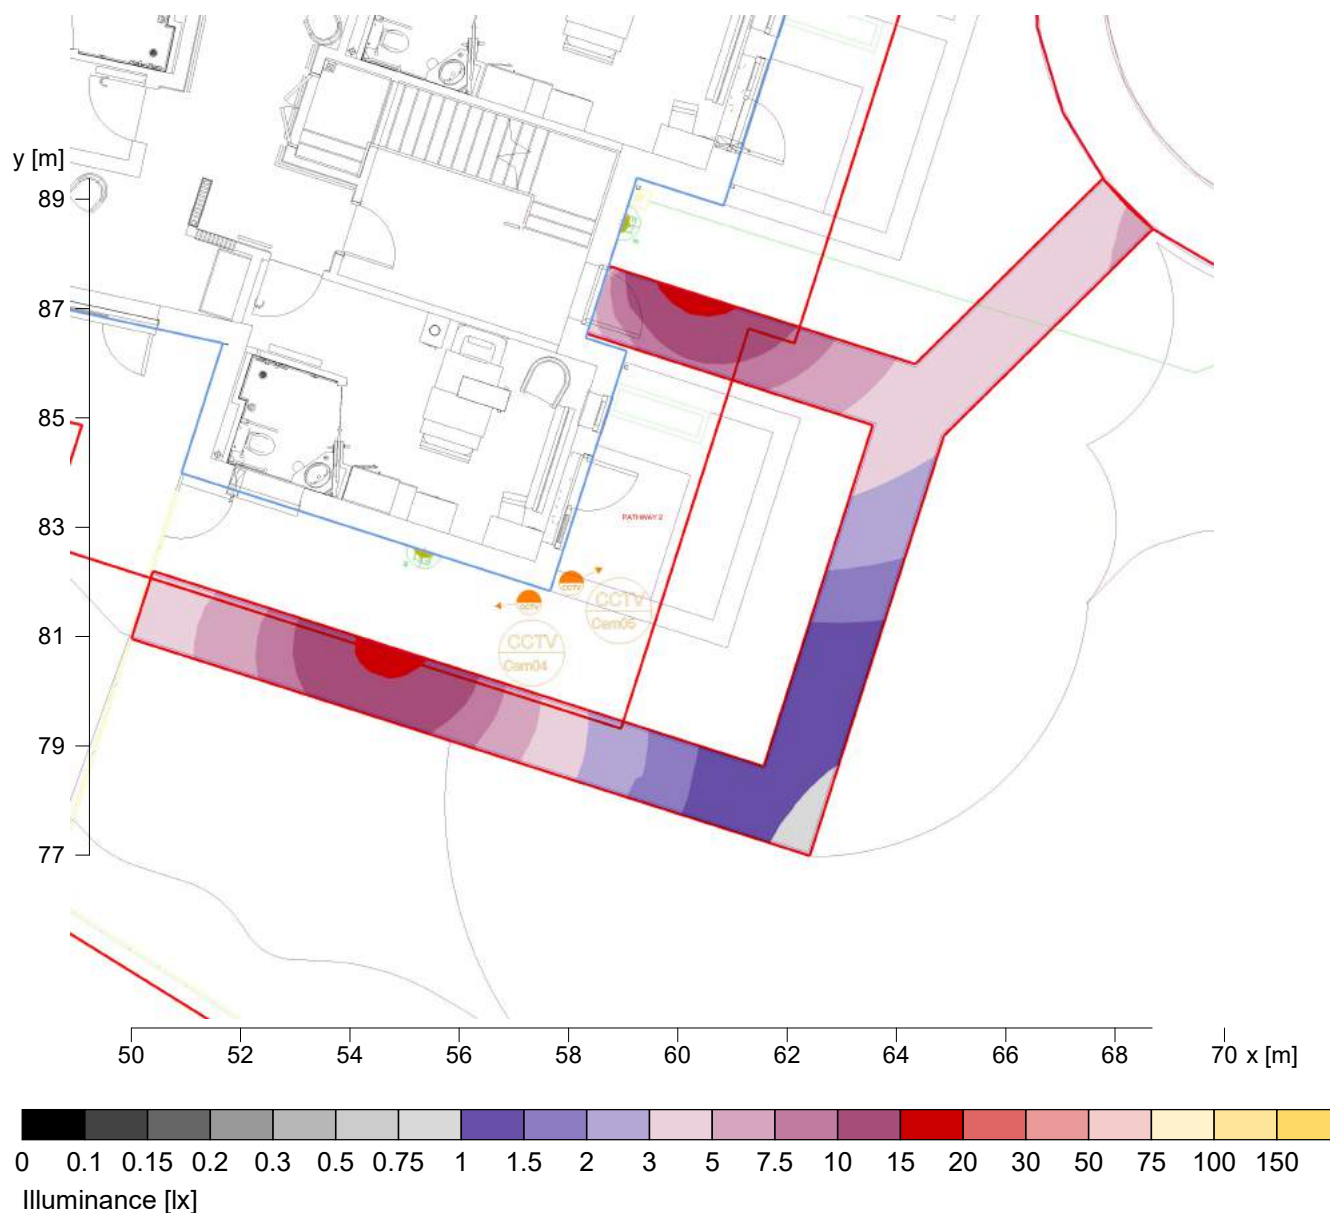


Height reference plane		: 0.00 m
Average illuminance	Em	: 5 lx
Minimum illuminance	Emin	: 0.9 lx
Maximum illuminance	Emax	: 15.4 lx
Uniformity Uo	Emin/Em	: 1 : 5.76 (0.17)

Object : EXTERNAL LUX PLOT
Installation : LITTLEHAMPTON
Project number : LHP/10/21
Date : 24.11.2021

Calculation results, Little Hampton

Pseudo colours, PATHWAY 3 (E)

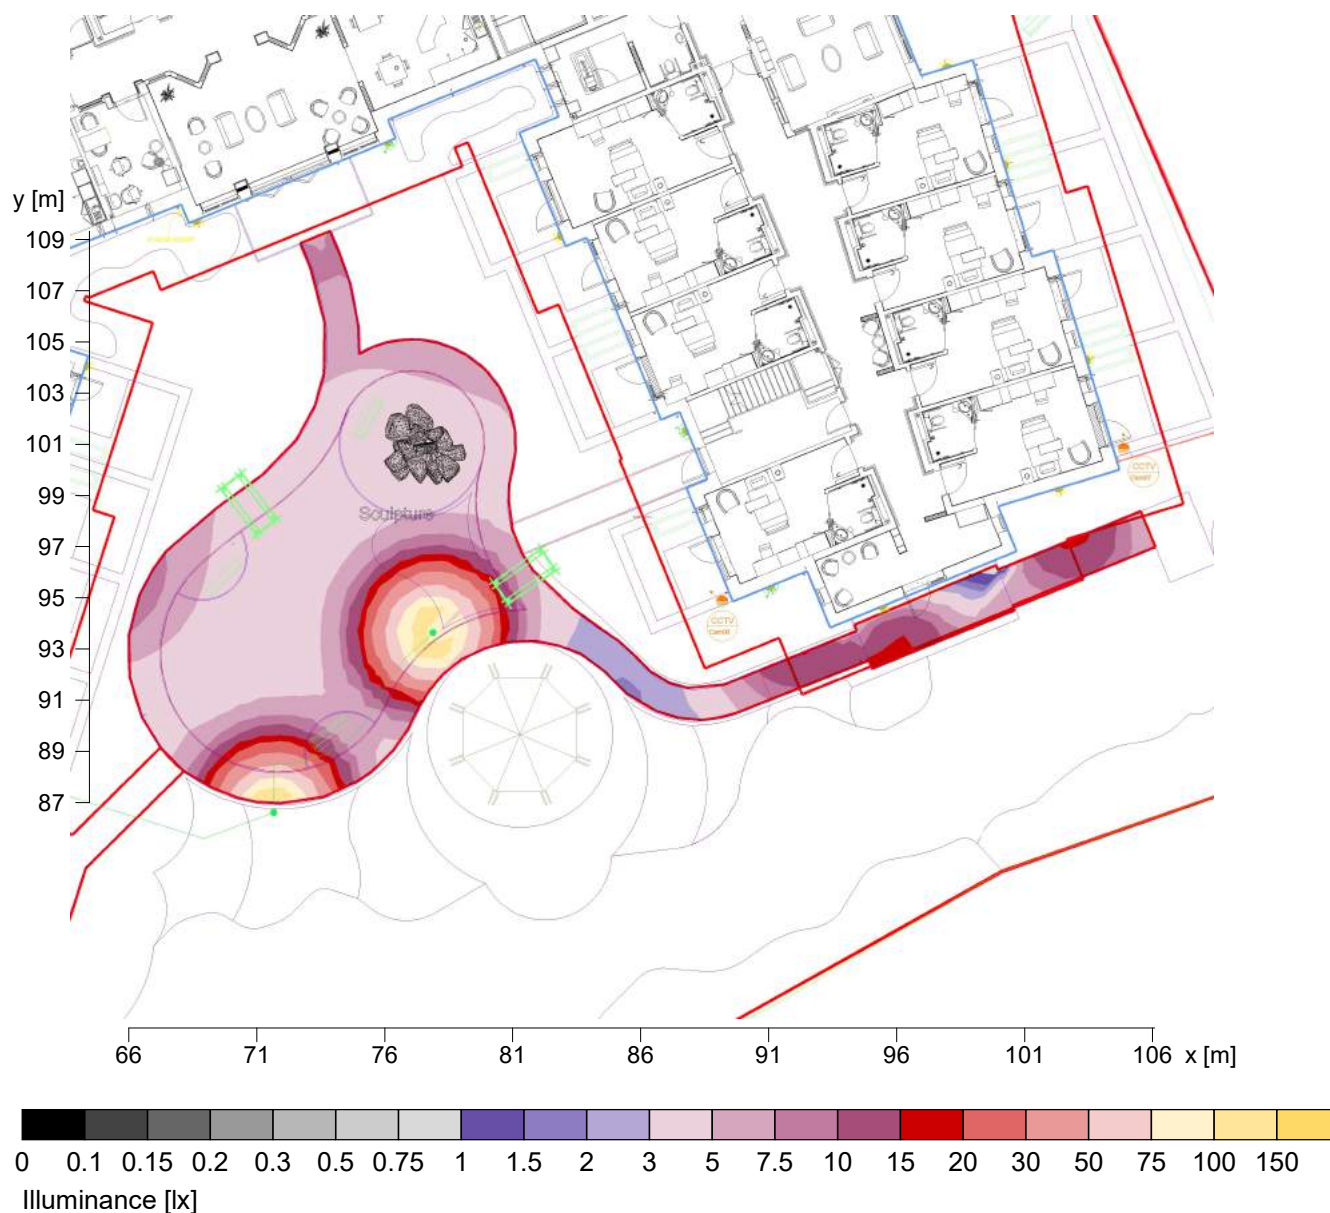


Height reference plane		: 0.00 m
Average illuminance	Em	: 12 lx
Minimum illuminance	Emin	: 1 lx
Maximum illuminance	Emax	: 115 lx
Uniformity Uo	Emin/Em	: 1 : 17.15 (0.06)

Object : EXTERNAL LUX PLOT
Installation : LITTLEHAMPTON
Project number : LHP/10/21
Date : 24.11.2021

Calculation results, Little Hampton

Pseudo colours, SITEWIDE (E)

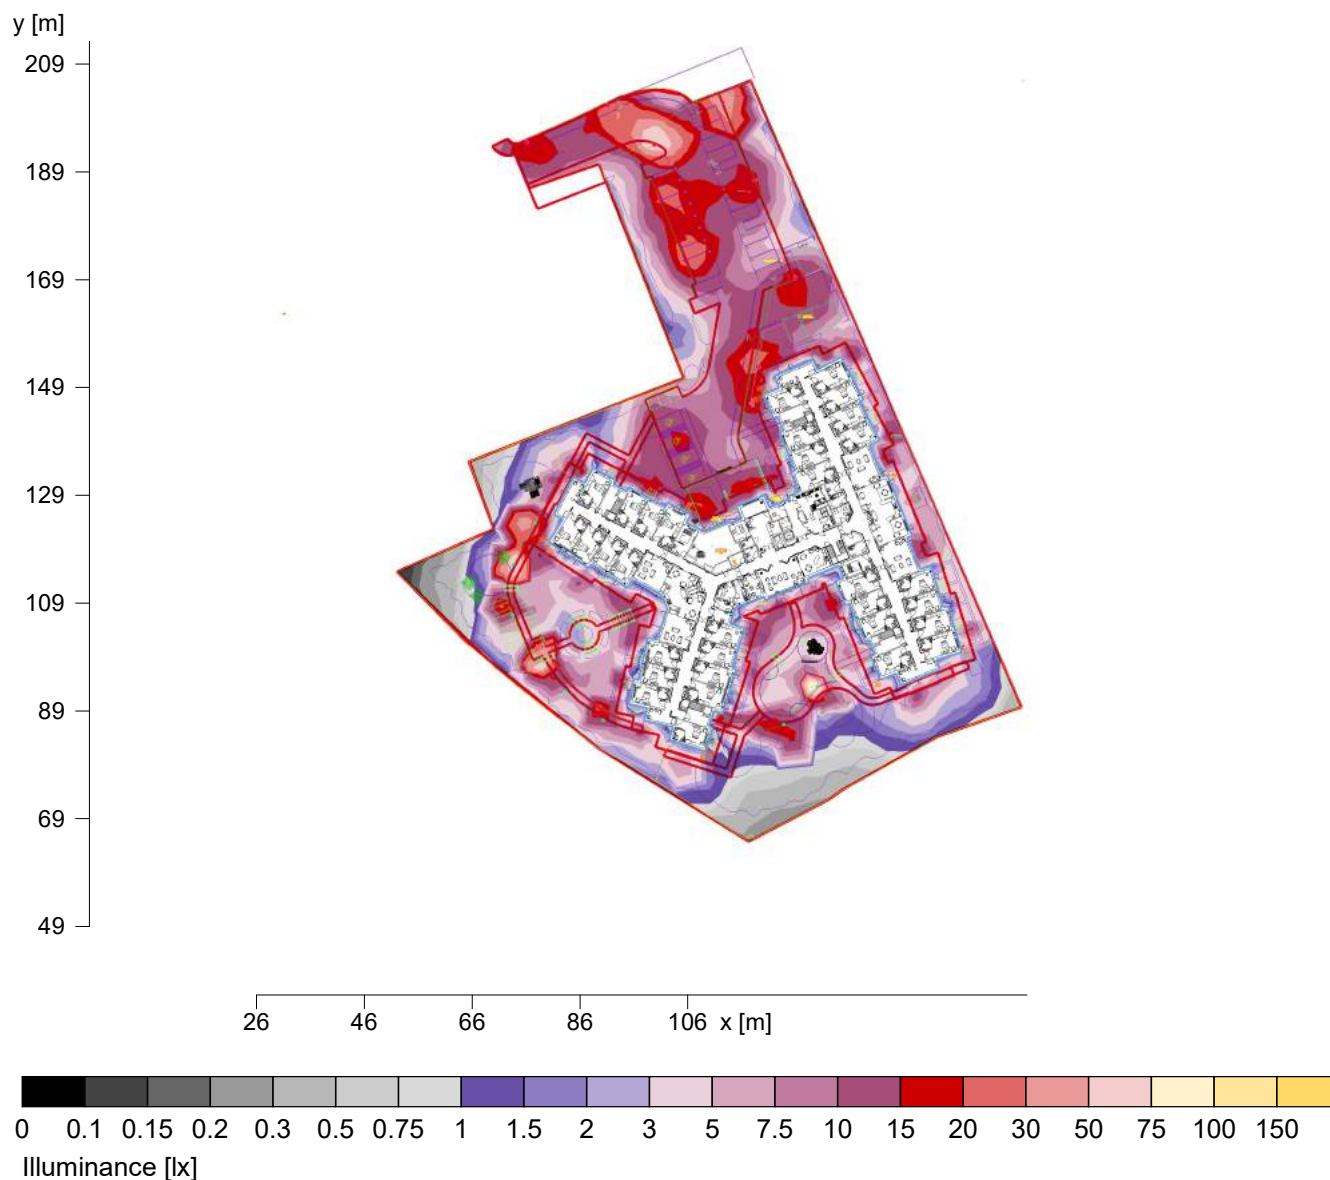

Height reference plane		: 0.00 m
Average illuminance	Em	: 8.1 lx
Minimum illuminance	Emin	: 0.1 lx
Maximum illuminance	Emax	: 50.2 lx
Uniformity Uo	Emin/Em	: 1 : 57.73 (0.02)