


MASTERPLAN

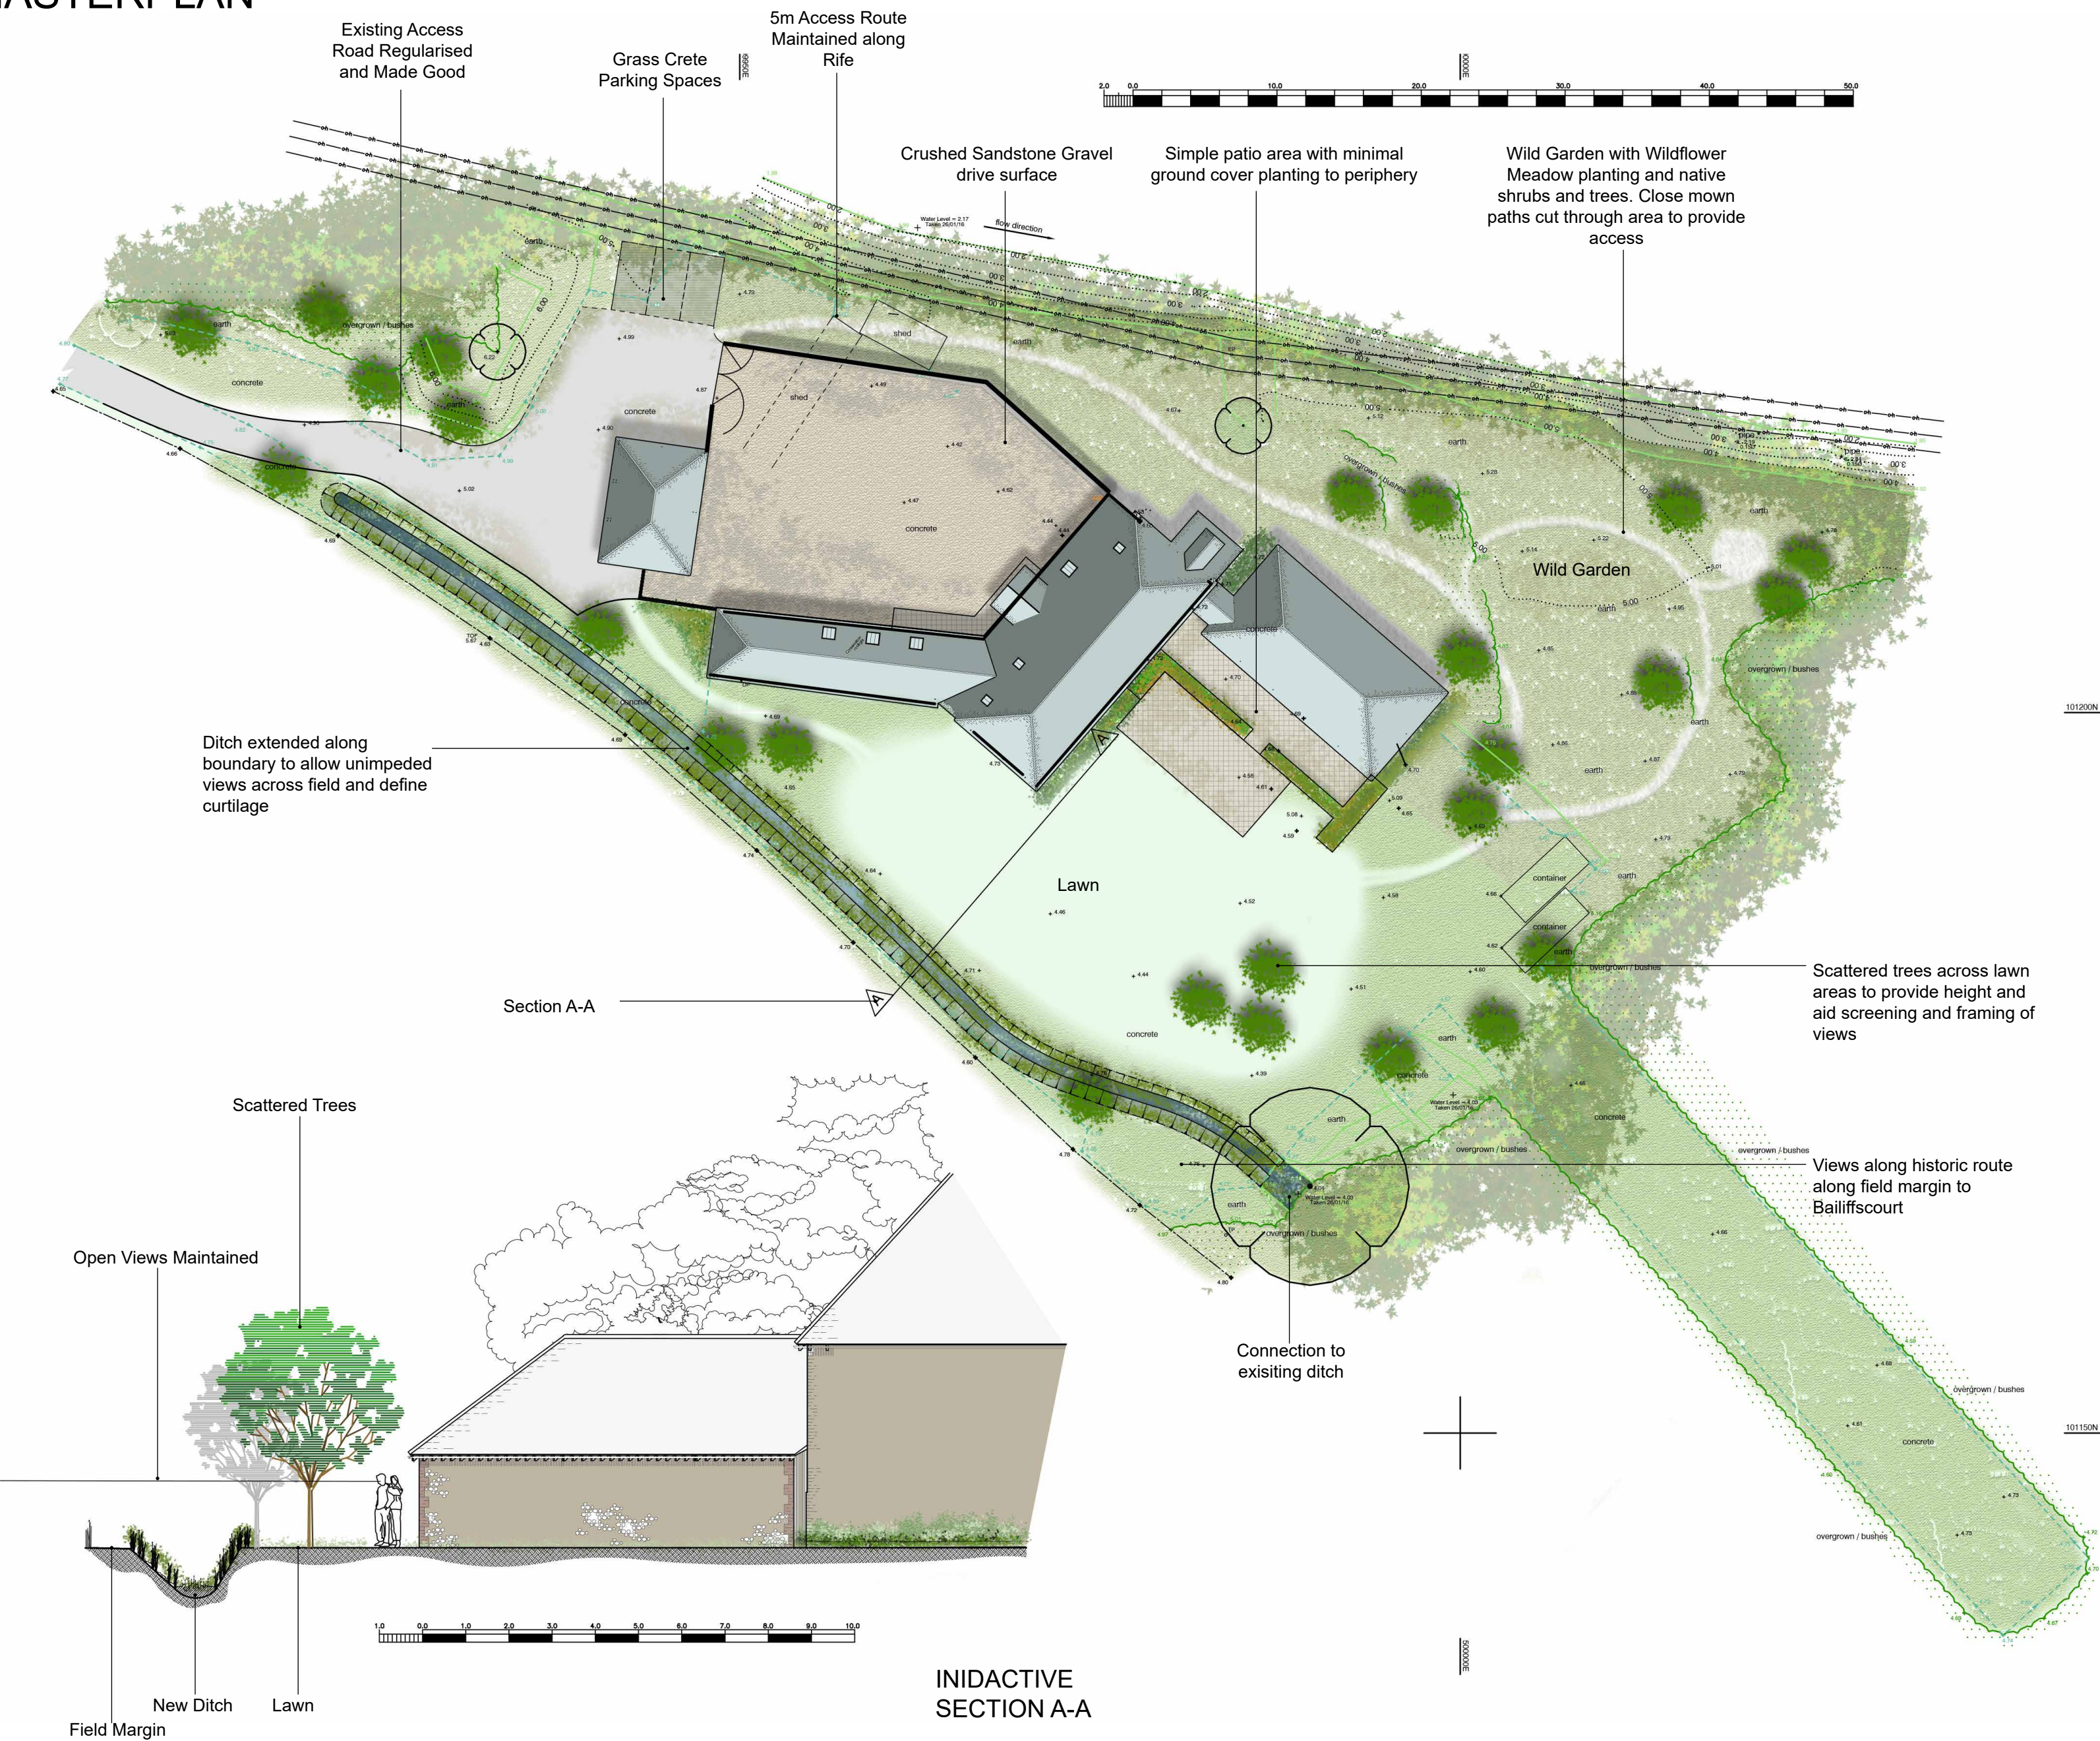

Exemplars



Ditch with vegetative growth



Crushed Stone Surface



Patio Surface Recycled Bricks with sand filled joins



Scattered trees with grass

RYEBANK CLIMPING

Proposed barn Conversion

Landscape Strategy
22.04.17

FLA

FURSE LANDSCAPE ARCHITECTS LTD

Southampton Office:
17 Willow Drive Marchwood
Southampton Hampshire SO40 4JY
Tel: +44 (0)23 8066 9833

Horsham Office:
2 Wayside Cottages
Brighton Road Monksgate
Horsham West Sussex RH13 6NE
Tel: +44 (0)14 0389 1966

Email: info@furse.net
Web: www.furse.net

Landscape Institute

Registered practice