

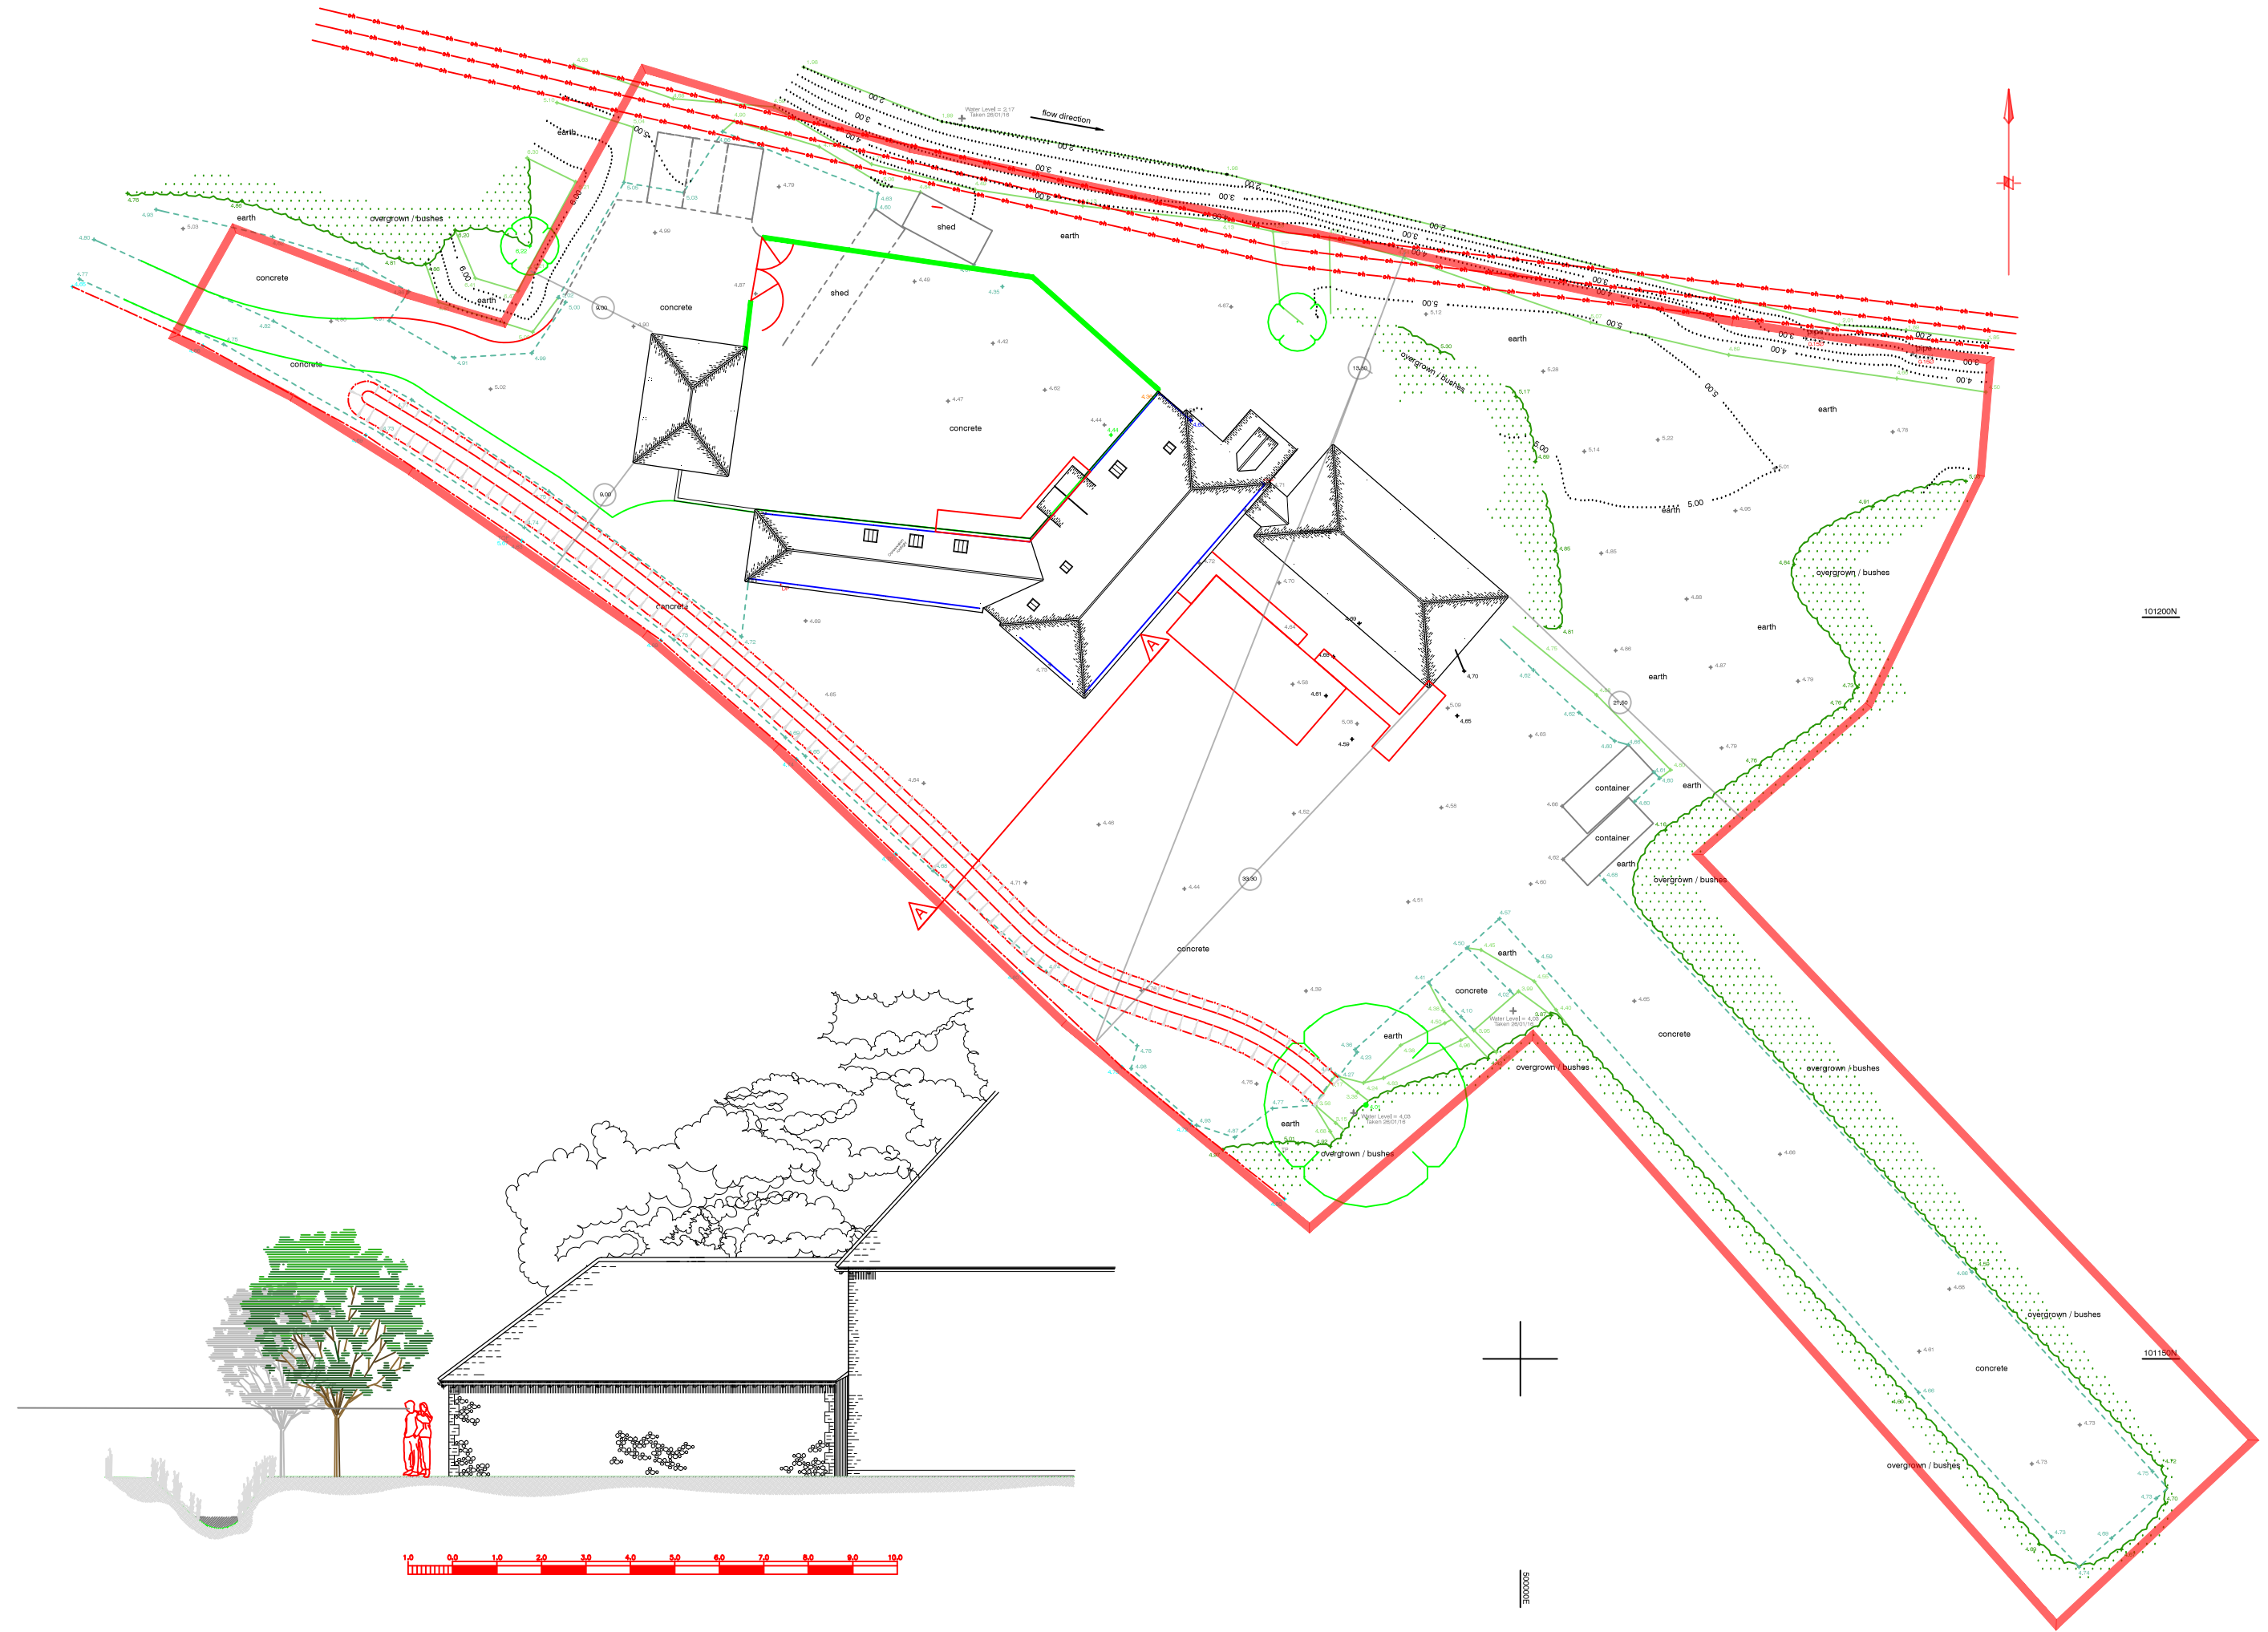


1m

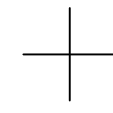

101200N

101150N

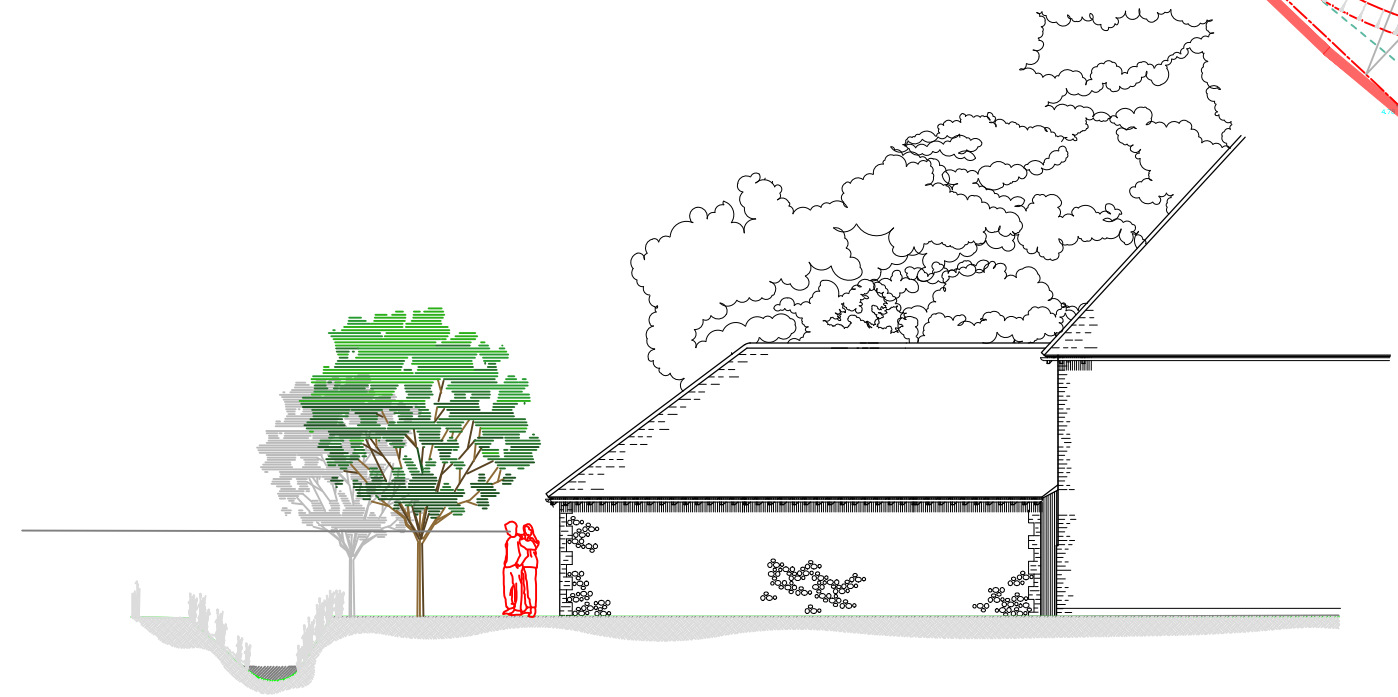

30000E