


FRONT ELEVATION 1:100

REAR ELEVATION

SIDE ELEVATION


SIDE ELEVATION

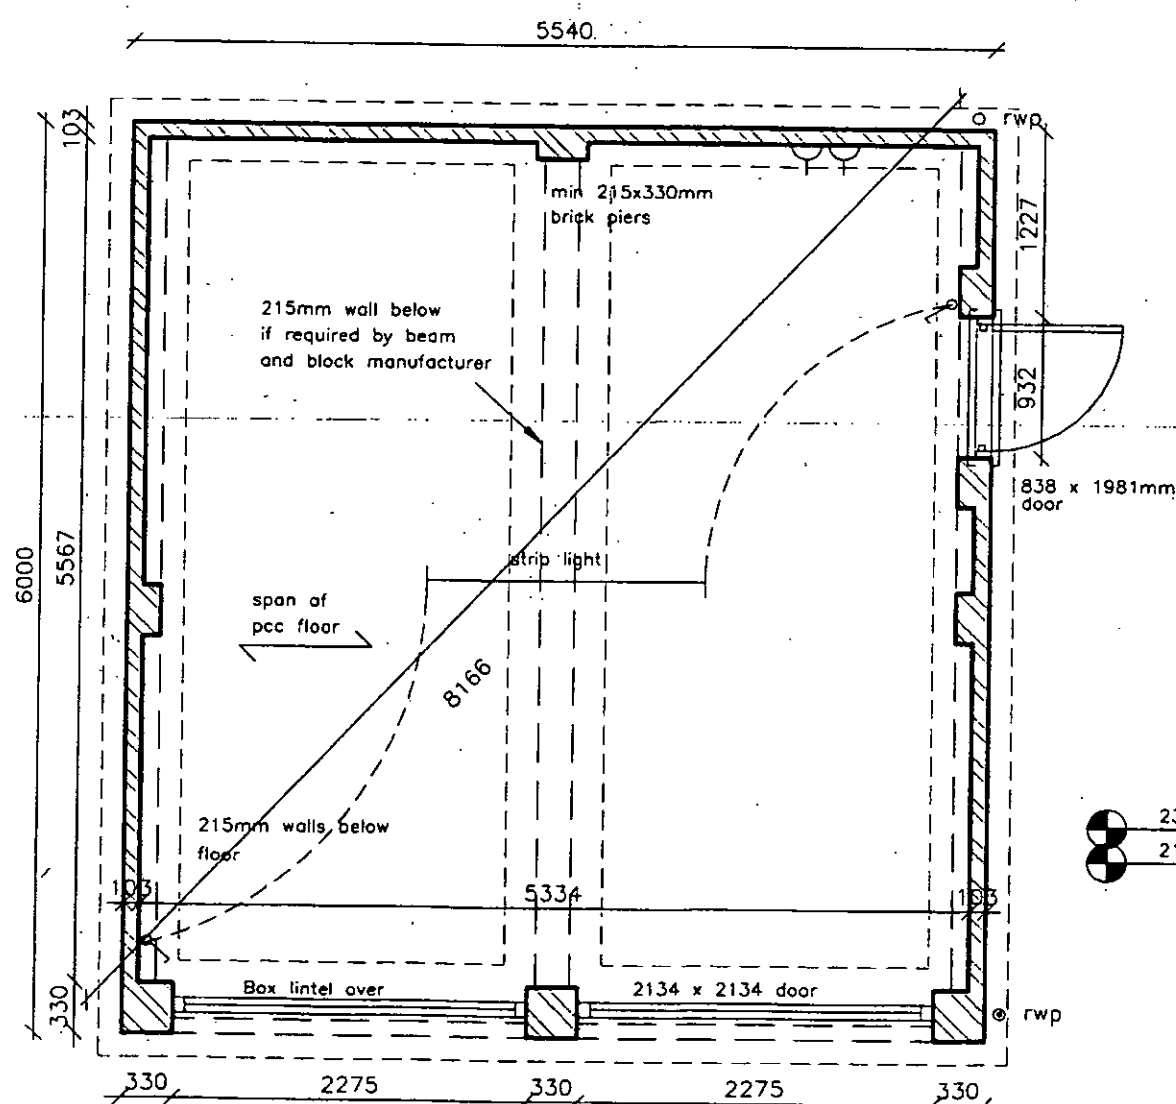

PLAN 1:50

Roof design is indicative only and should be to truss manufacturers details

NOTE: Door & window positions may vary - see external works layout

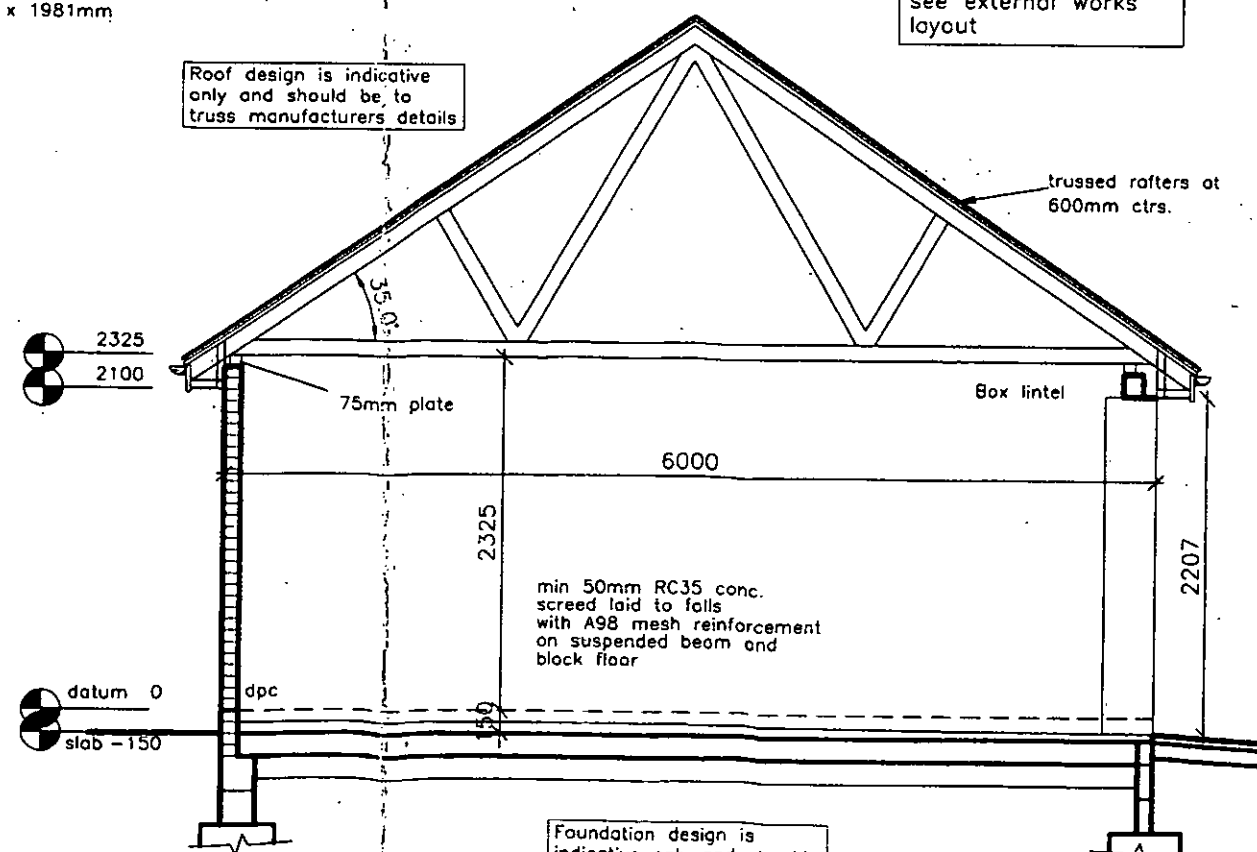

SECTION

All dimensions & detail shown on this drawing to be checked on site by the contractor before fabrication & erection. Figured dimensions to supersede scaled dimensions. All building work to be carried out with proper materials which are appropriate for the circumstances in which they are used & in a workmanlike manner in accordance with the Building Regulations, British & EU Standards, NHBC Standards (if applicable) and Manufacturers recommendations.

These drawings to be read in conjunction with the approved Building Notes for this project (separate A4 sheets & product information).



Address: Richmond Court, 94 Botley Road, Park Gate, Southampton, Hampshire SO31 1BA
Telephone/Fax Number: 0845 365 1475
Email Address: design@adparchitects.fsnet.co.uk

Project Name/Address:
Proposed Residential Development, Waterford Gardens, Horsmere Green Lane, Climping

Client Name:
Waterford Properties

Drawing Title:
Double Garage

Job Number:	Drawing No:	Revision:
1408	03	
Drawing Scale:	Date:	Drawn:
1:100/50	Feb 08	MJP
		Checked: