




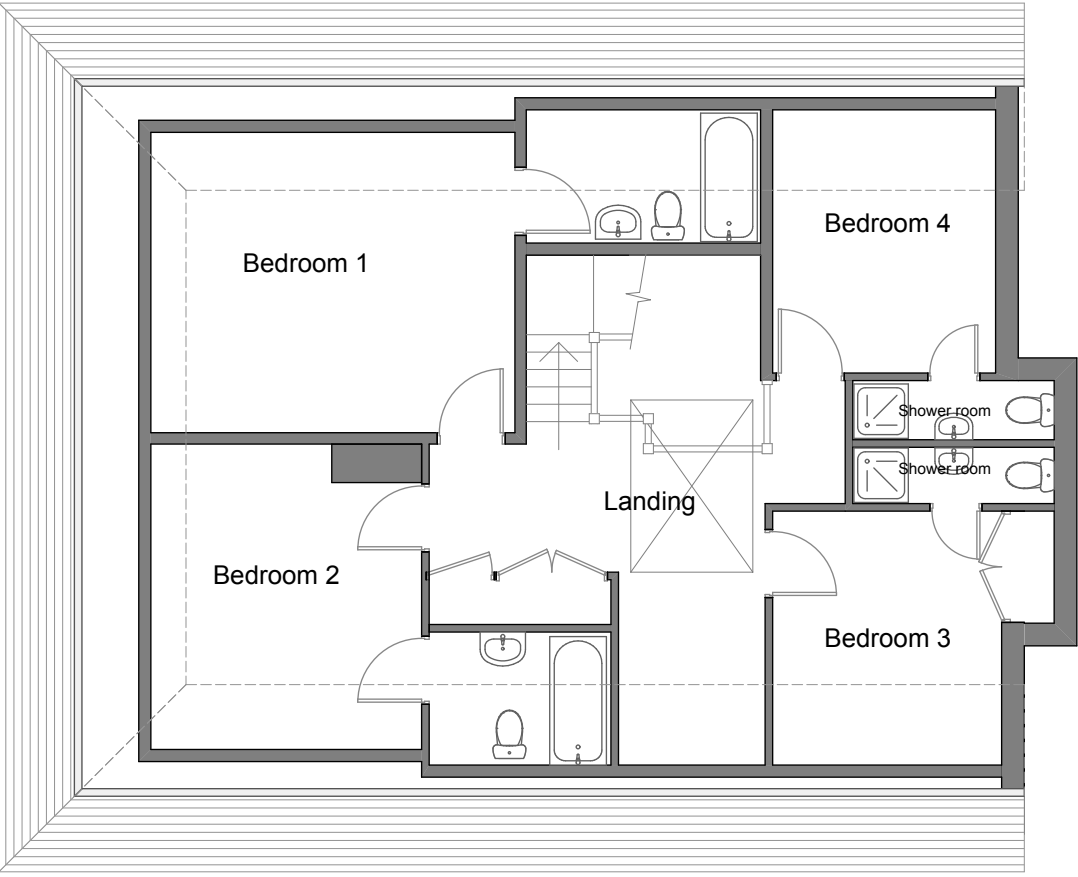


First Floor

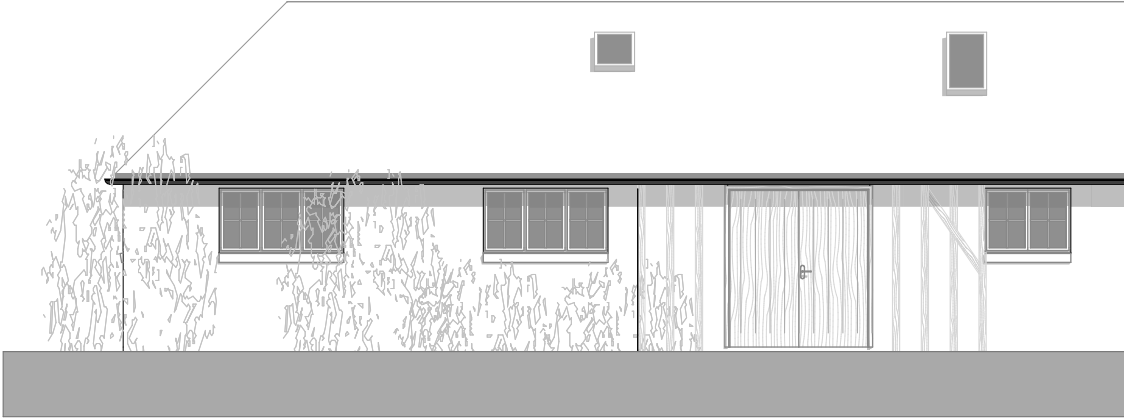

North Elevation

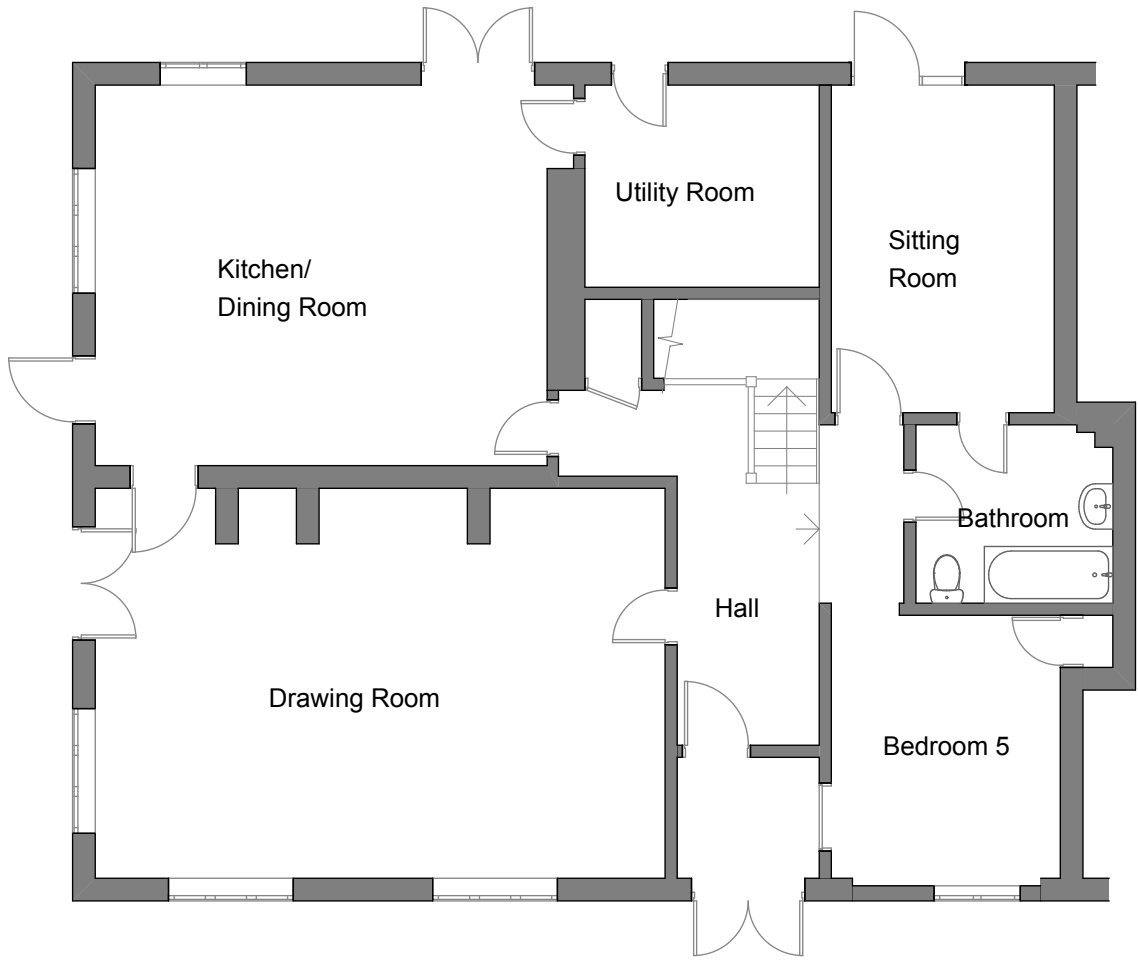

Ground Floor

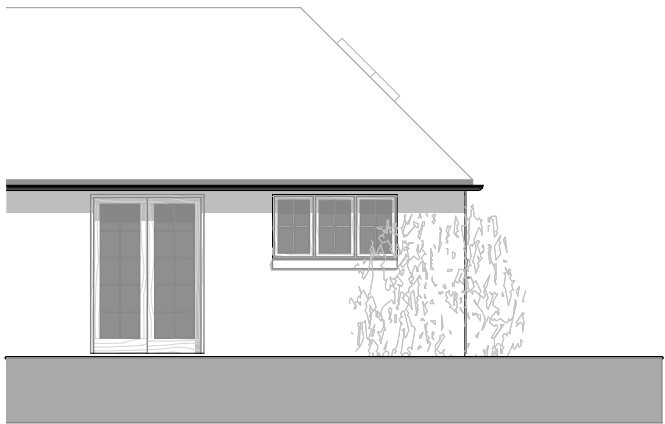

East Elevation



ANDREW FULLER ASSOCIATES

Chartered Surveyors

Norton Studio, School Lane
Arundel, West Sussex
BN18 9DR
tel: 01903 885444
email: info@a-fuller.co.uk
www.andrewfuller.co.uk

Job Title

The Dairy

Brookpit Lane, Climping

Client

Antoinette Wilks

Drawing Name

Plan and Elevations Existing

Drawing Status

Planning

Drawn by **AF** Date **July 17**

Checked by Date

Drawing Scale

1:100 at **A2**

Drawing No Status Revision

171128/ 01

This drawing is the property of Andrew Fuller Associates and is not to be copied reproduced, retained or disclosed to any unauthorised person either wholly or in part without prior consent. Do not scale from this drawing except for Planning purposes. Use all figured dimensions only. All figured dimensions to be checked on site prior to construction. All discrepancies, errors and omissions to be reported to Andrew Fuller Associates prior to construction. Layout and dimensions of existing building to be checked on site.