




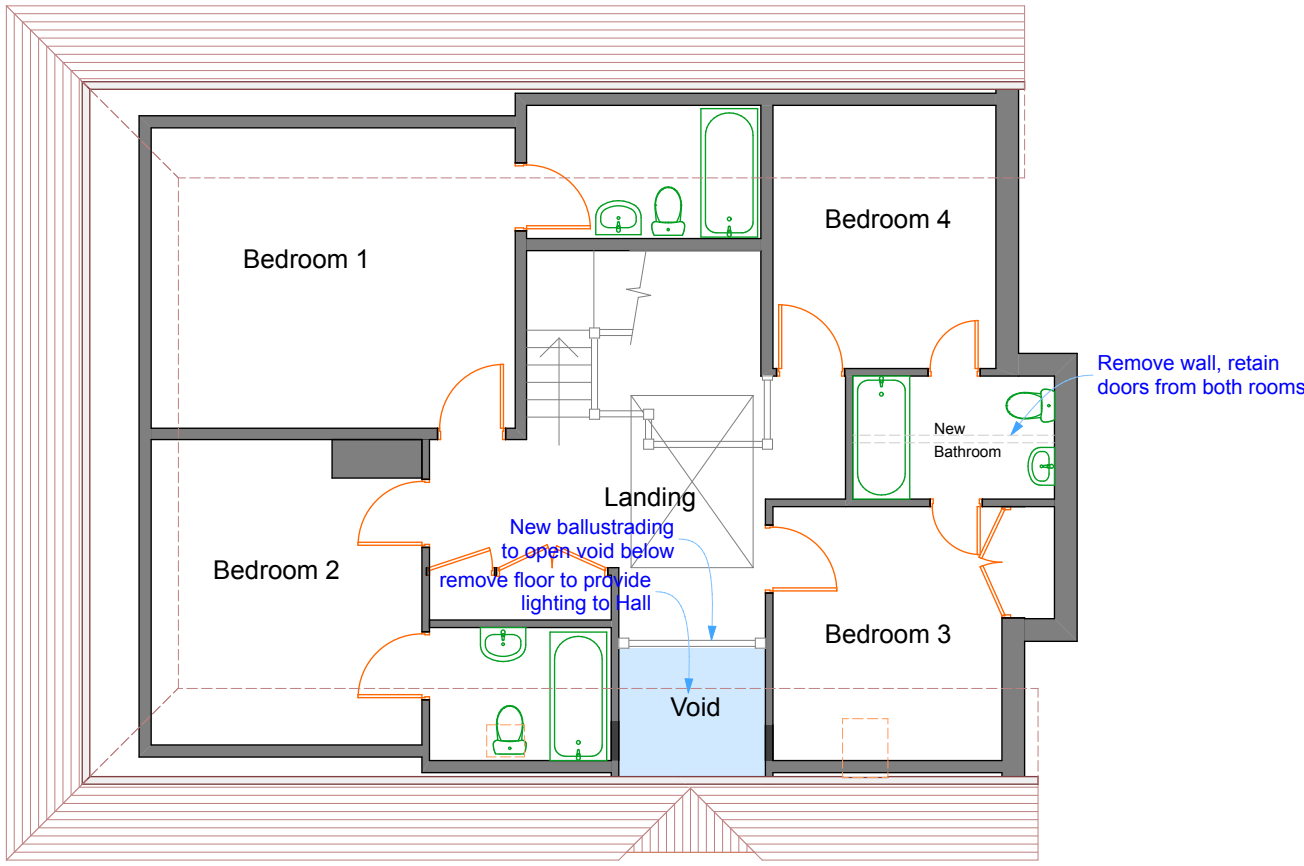


First Floor

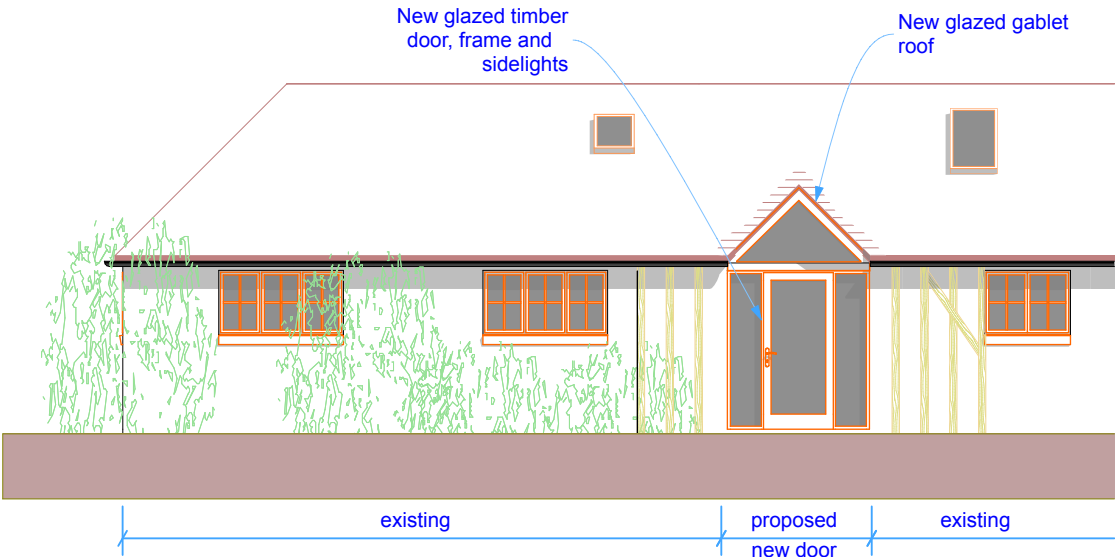


North Elevation

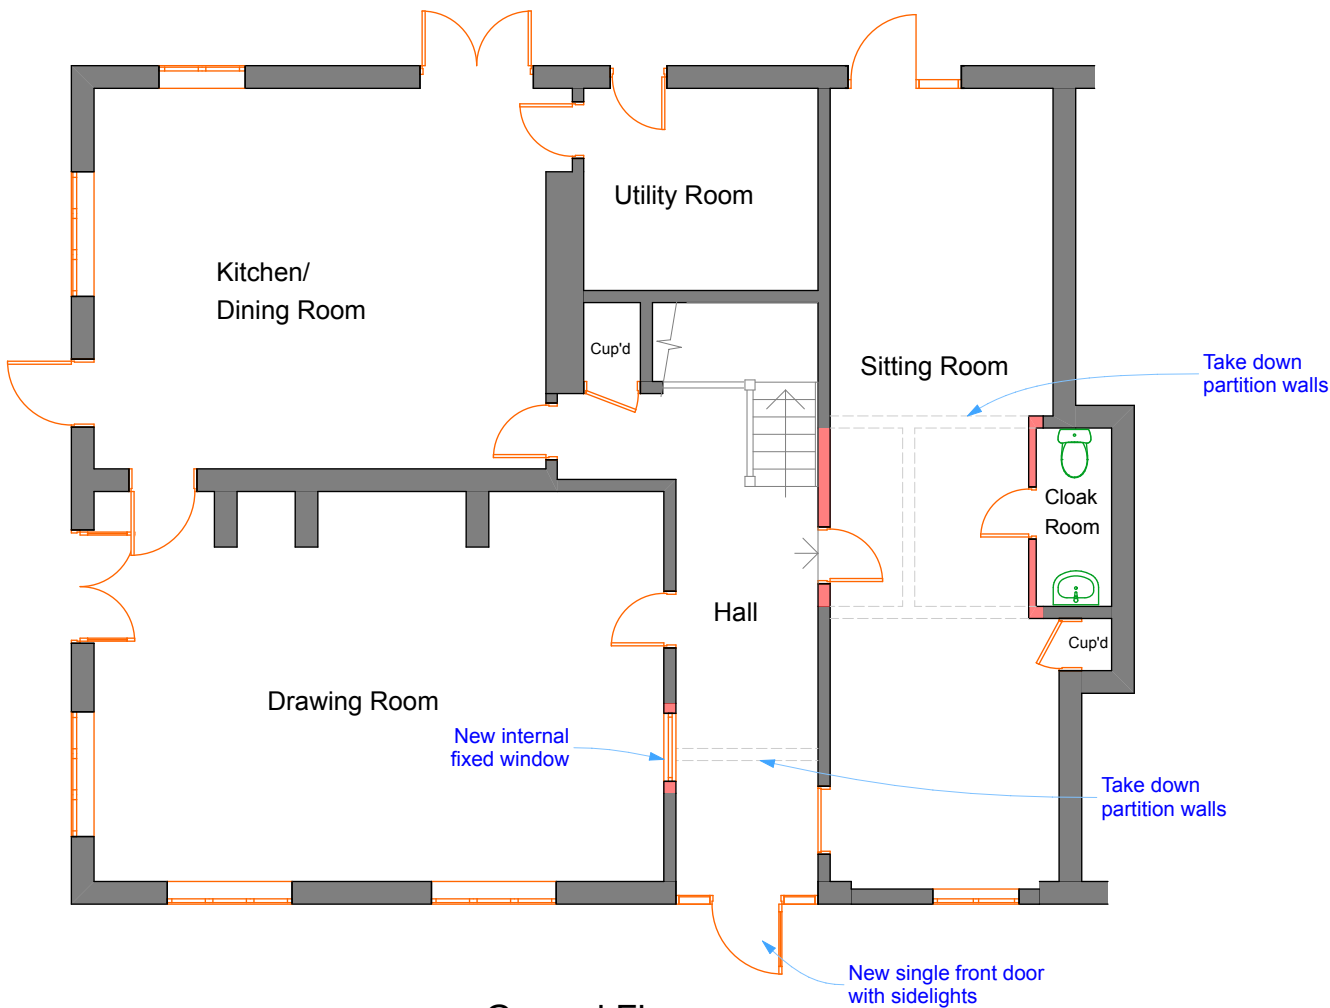

Ground Floor

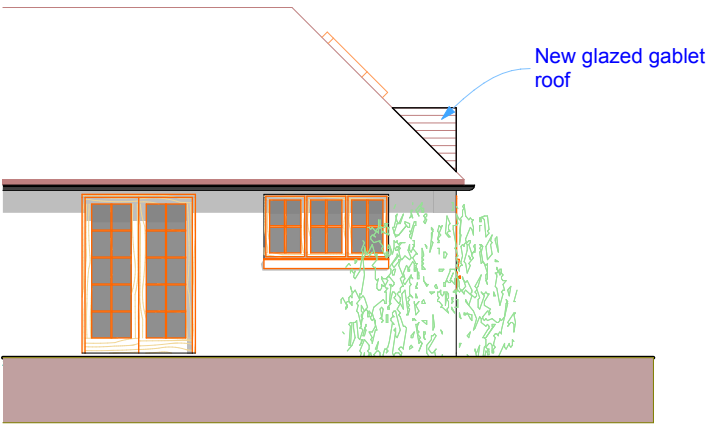

East Elevation

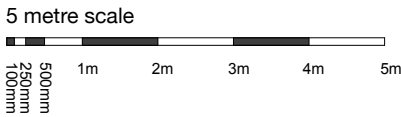

This drawing is the property of Andrew Fuller Associates and is not to be copied reproduced, retained or disclosed to any unauthorised person either wholly or in part without prior consent. Do not scale from this drawing except for Planning purposes. Use all figured dimensions only. All figured dimensions to be checked on site prior to construction. All discrepancies, errors and omissions to be reported to Andrew Fuller Associates prior to construction. Layout and dimensions of existing building to be checked on site.



Chartered Surveyors

Norton Studio, School Lane  
Arundel, West Sussex  
BN18 9DR  
tel: 01903 885444



email: info@a-fuller.co.uk  
www.andrewfuller.co.uk

|                |                                      |          |        |
|----------------|--------------------------------------|----------|--------|
| Job Title      | The Dairy<br>Brookpit Lane, Climping |          |        |
| Client         | Antoinette Wilks                     |          |        |
| Drawing Name   | Plan and Elevations<br>Proposed      |          |        |
| Drawing Status | Planning                             |          |        |
| Drawn by       | AF                                   | Date     | Aug 17 |
| Checked by     |                                      | Date     |        |
| Drawing Scale  | 1:100 at A2                          |          |        |
| Drawing No     | 171128/                              | Status   | 02     |
|                |                                      | Revision |        |