

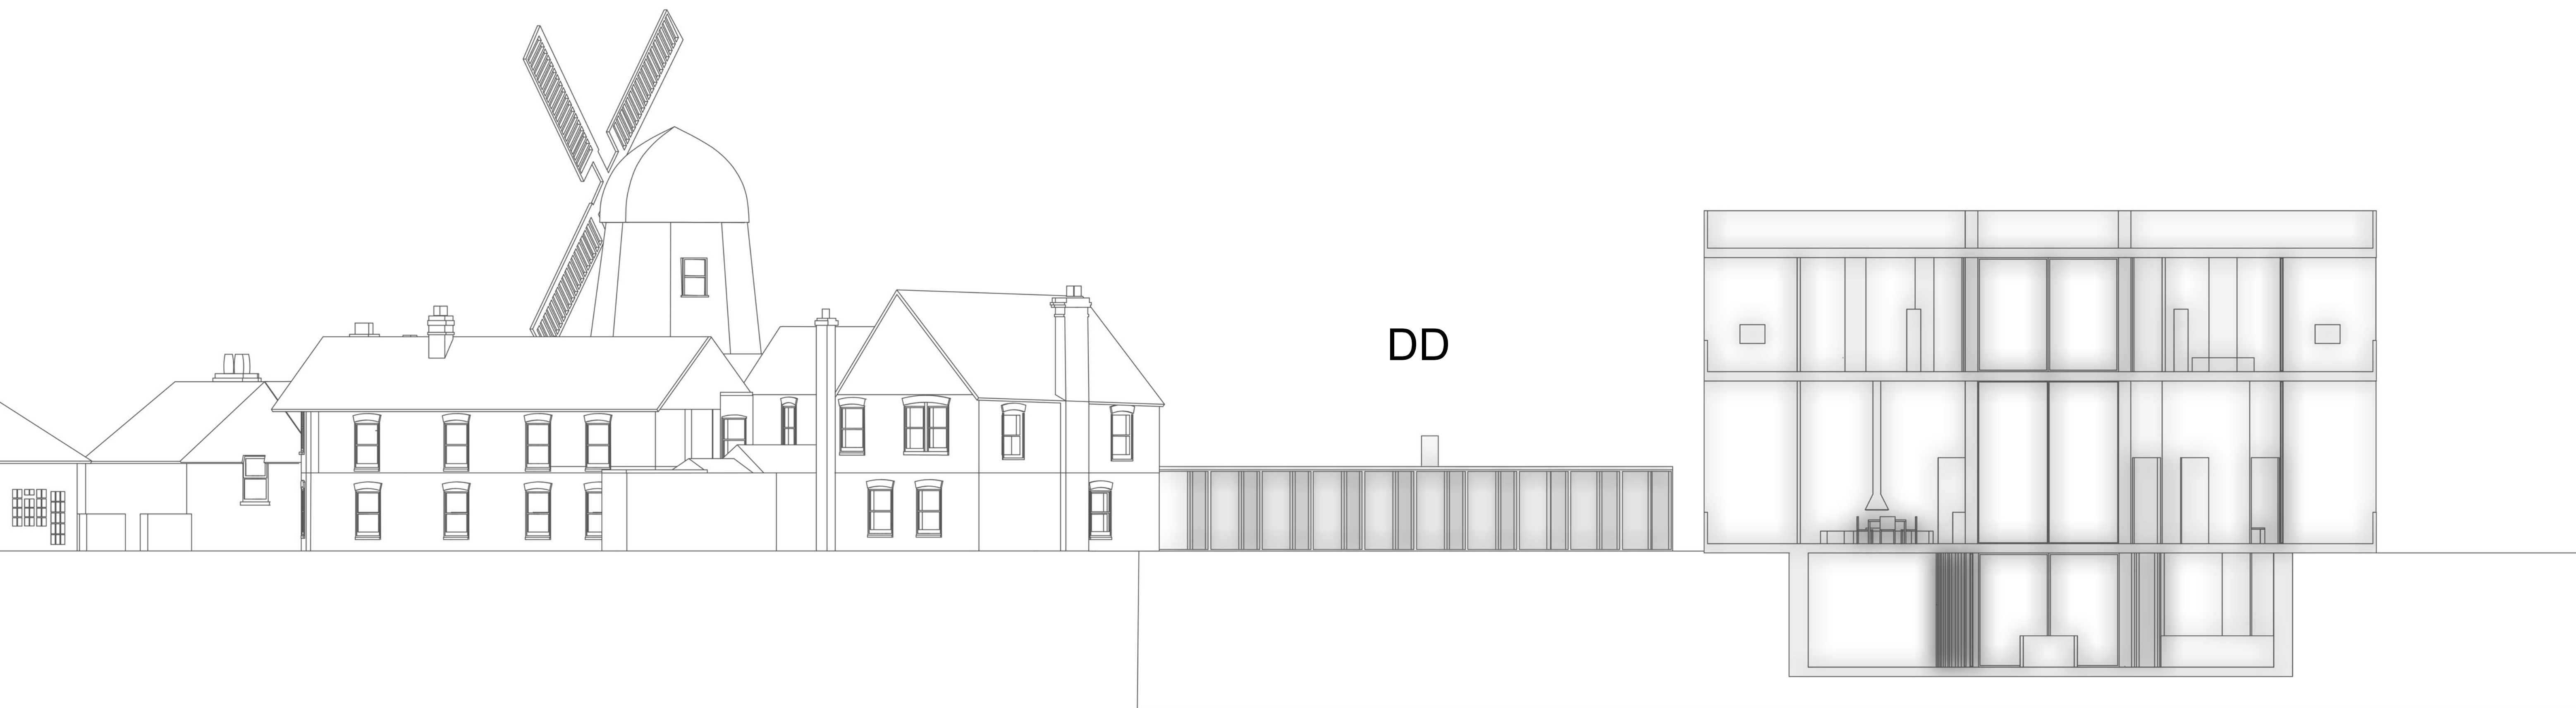


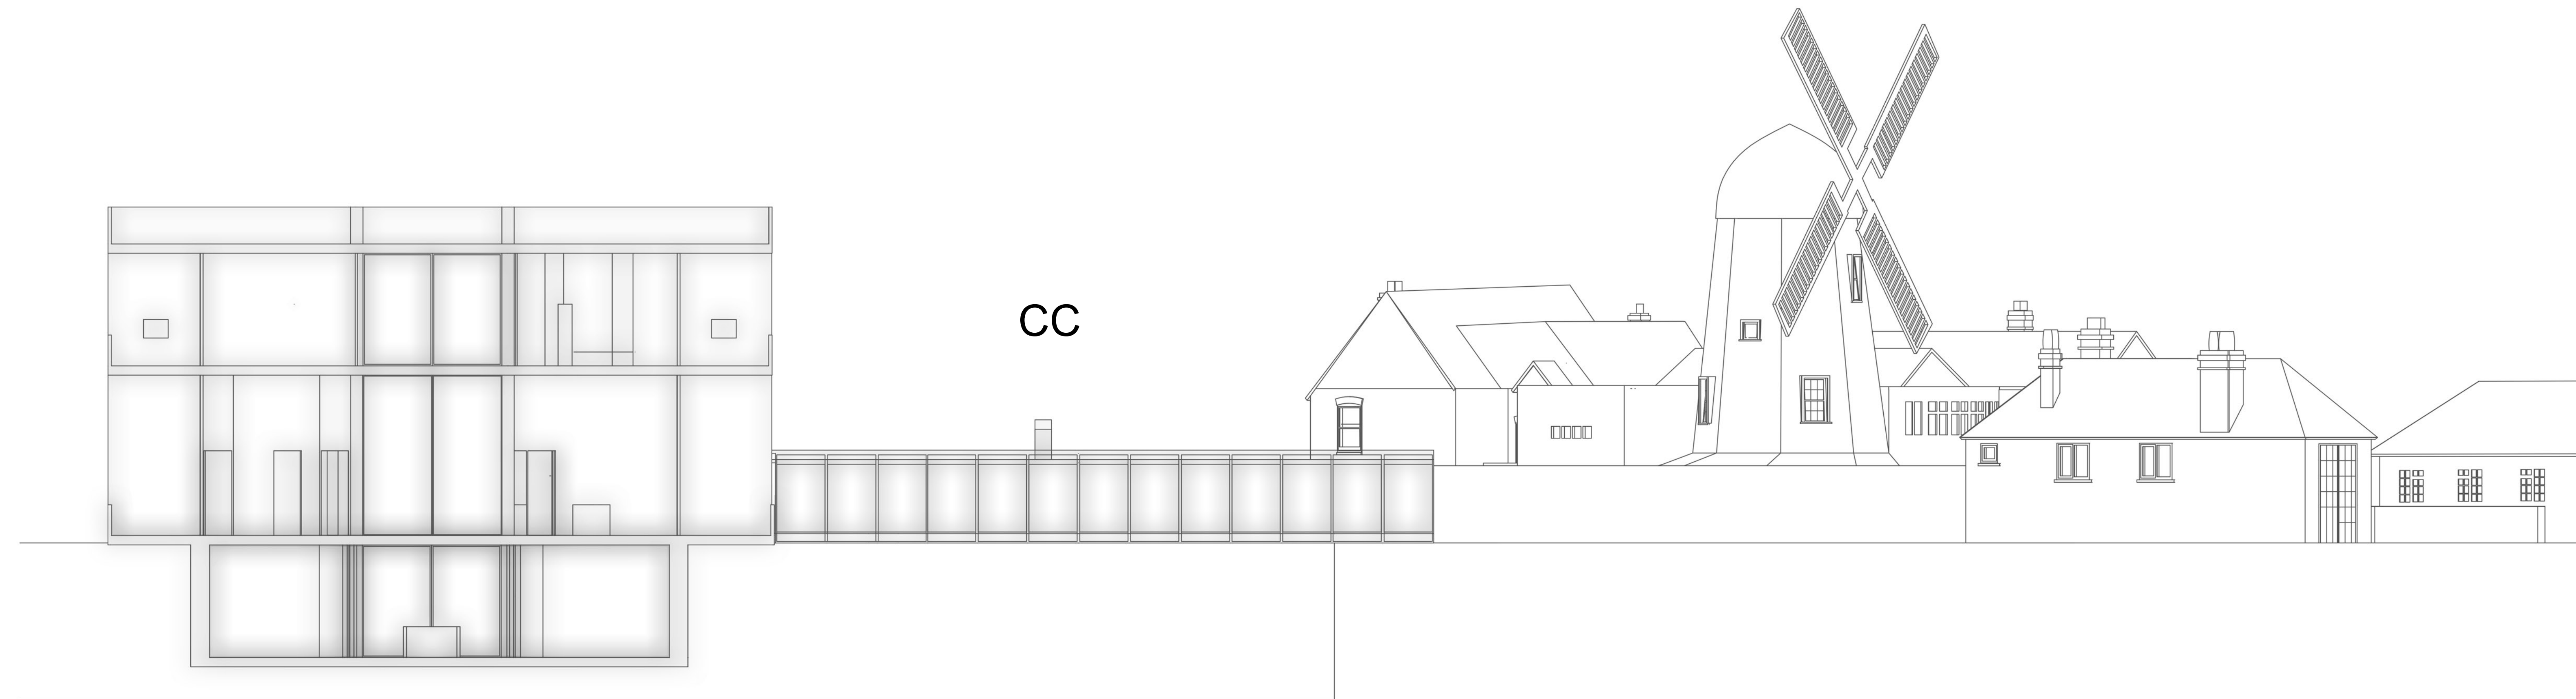

Copyright 2017 Gary Love Check all dimensions prior to commencement of the work If the drawing exceeds the quantity in any way the architects are to be informed before work is commenced Drawings are to be read in conjunction with structural engineers drawings and specification ARUN DISTRICT COUNCIL CM23317PL						Project Name: The Mill Buildings Climping	
				Drawing No. 16		Drawing Title: Pond House Section CC & DD	
						Date: 11/12/2017	
						Scale: 1:100 @A1	

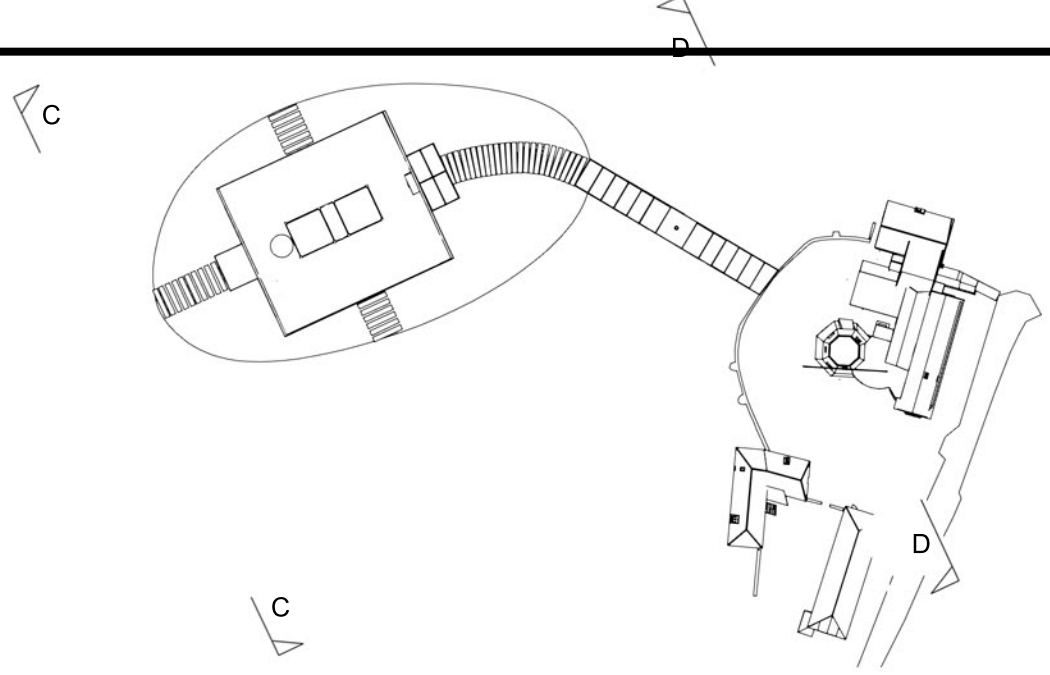

Design & Build with Love
assistant@garylove.com