
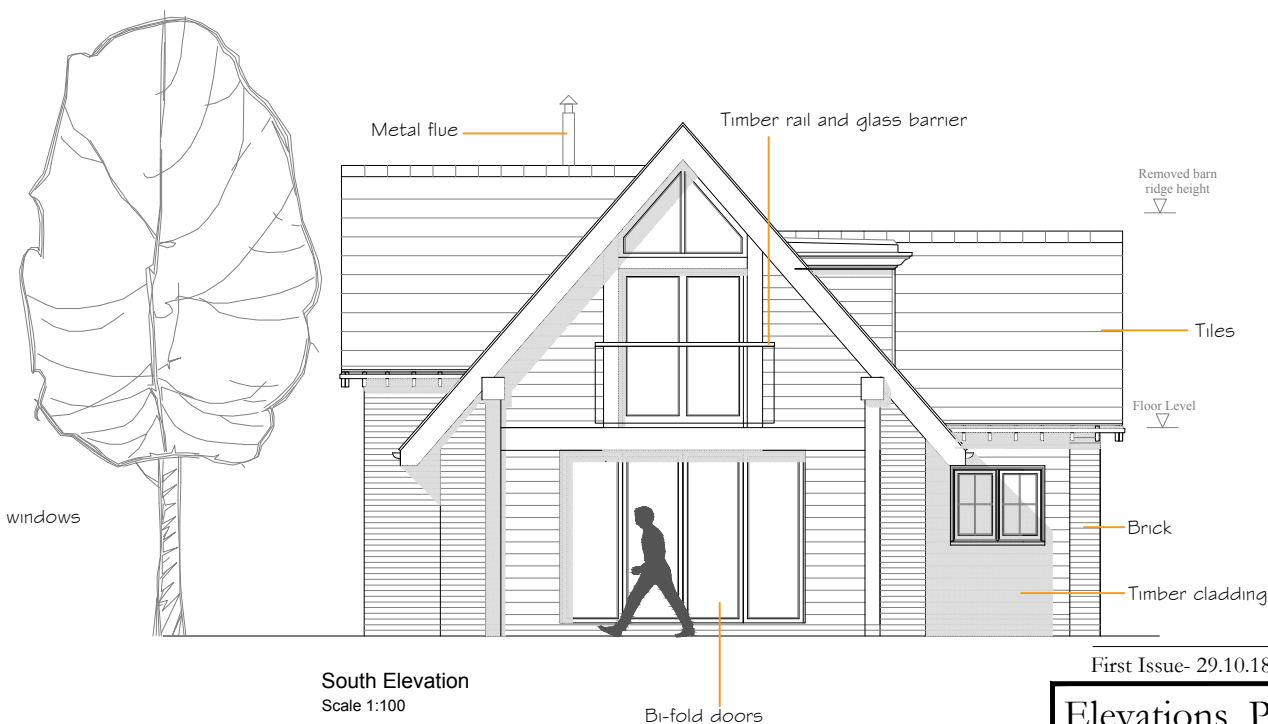
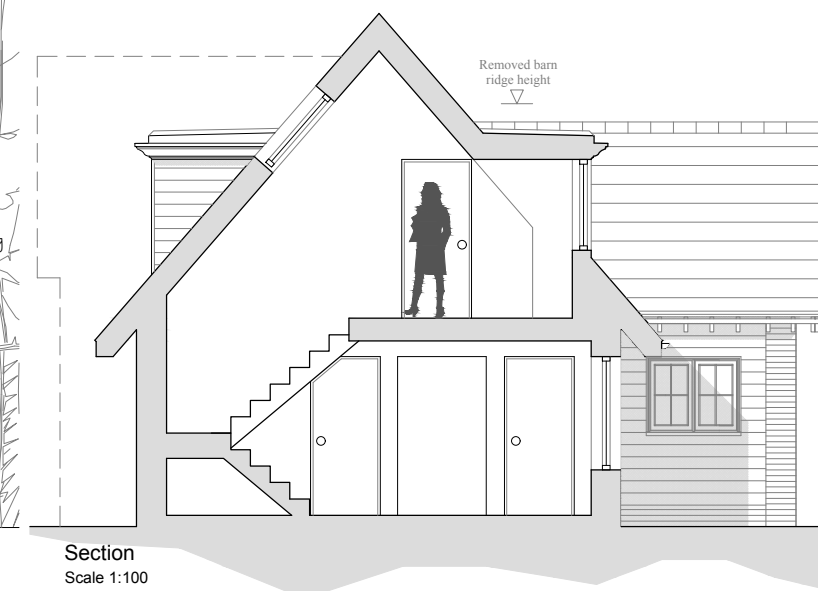
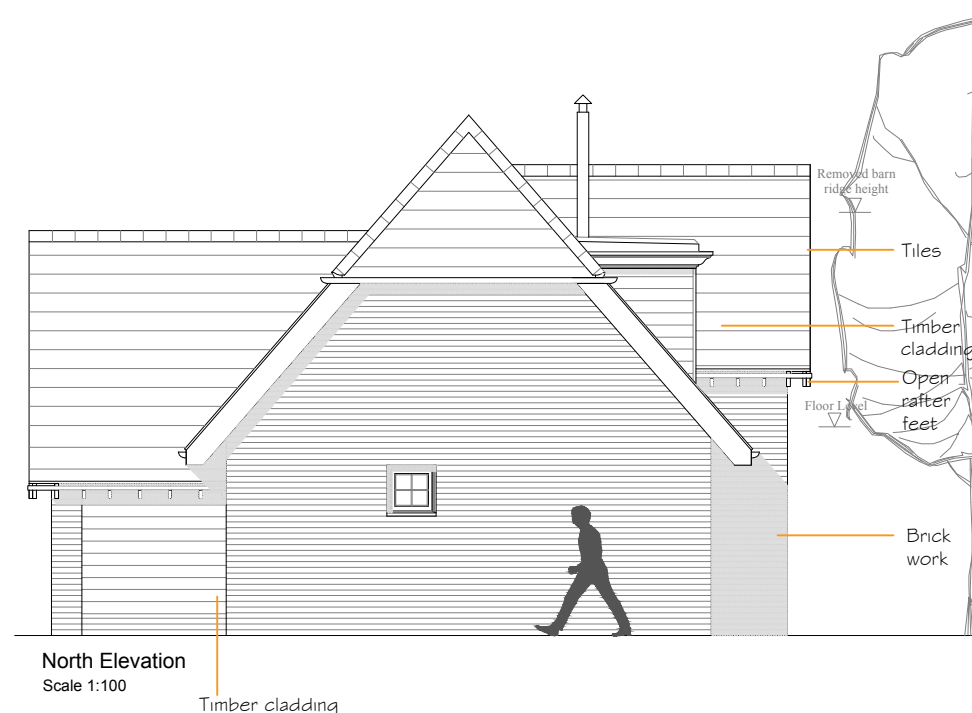


This drawing has been prepared for the purpose of gaining planning permission only and does not purport to be a working or contractual drawing and should not be used for any building or contractual purposes.
 This drawing has been prepared based on survey drawings and information prepared by others.
 All dimensions and levels on all drawings must be checked and verified on site before commencement of works.

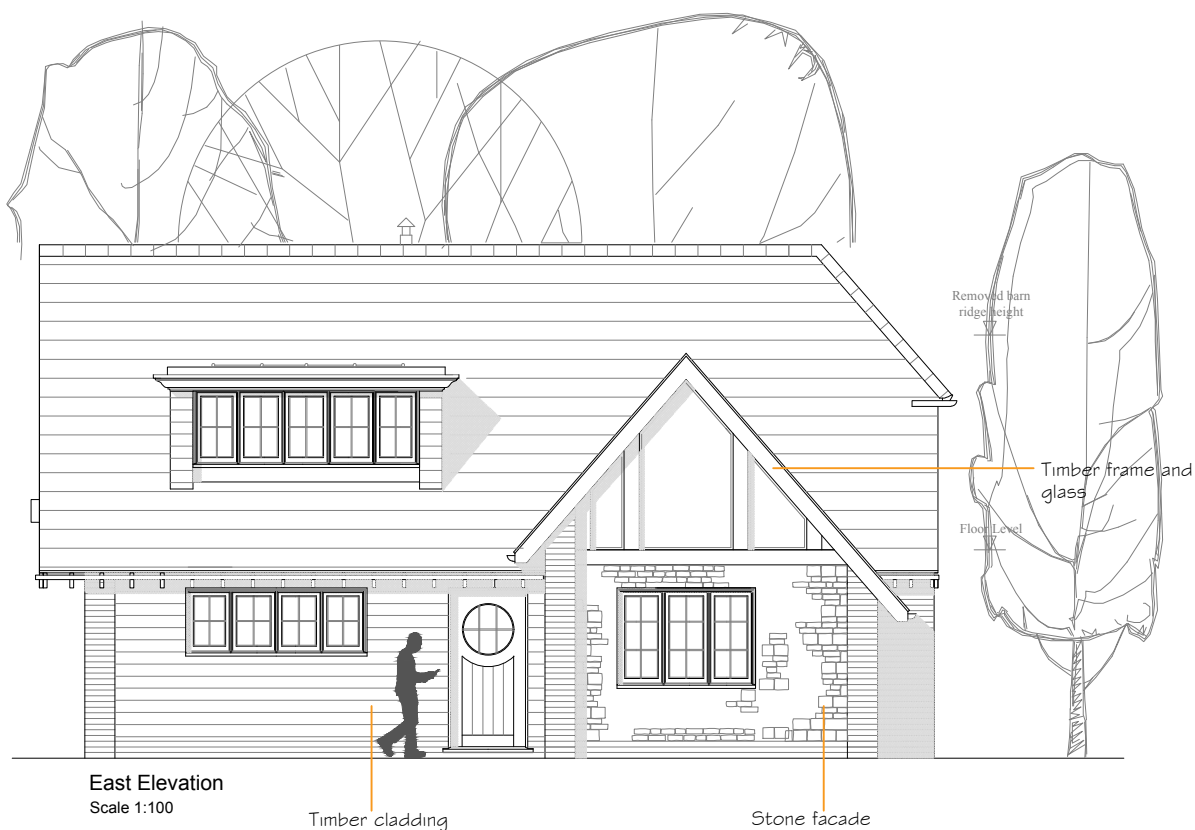

REVISIONS

First Issue- 29.10.18

Elevations Proposed
Dwg. No. 597-105

ELEVATIONS
AS PROPOSED

PROPOSED REPLACEMENT DWELLING
 Land at Waysmeet Cottage, Grevatts Lane, Climping, West Sussex BN17 5RE
 FOR . Ms Durdle
 Job No. 597 Scale. 1:100 & 1:200 at A3 Dwg No. 597-105 © October 2018



PULLEN
 ARCHITECTURE

41-42 Southgate Place . Chichester
 West Sussex . PO19 1ET
 Tel 01243 859510
 office@pullenarchitecture.co.uk
 www.pullenarchitecture.co.uk