


PROPOSED SHED 1


SCALE 1:50

PRINT A3 FORMAT

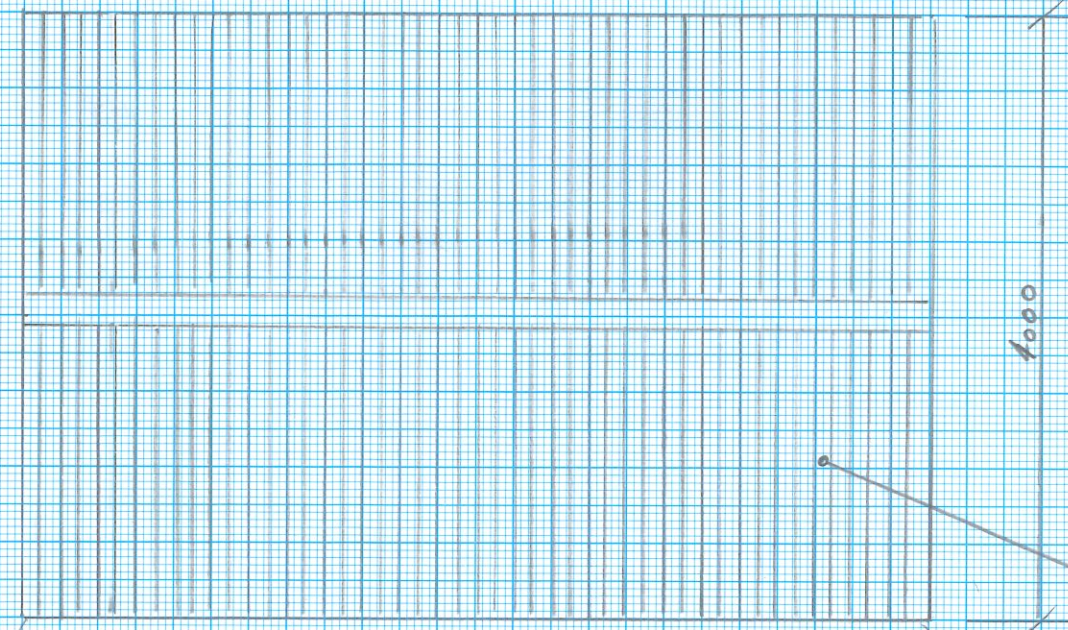


SCREENING HEDGE

6000

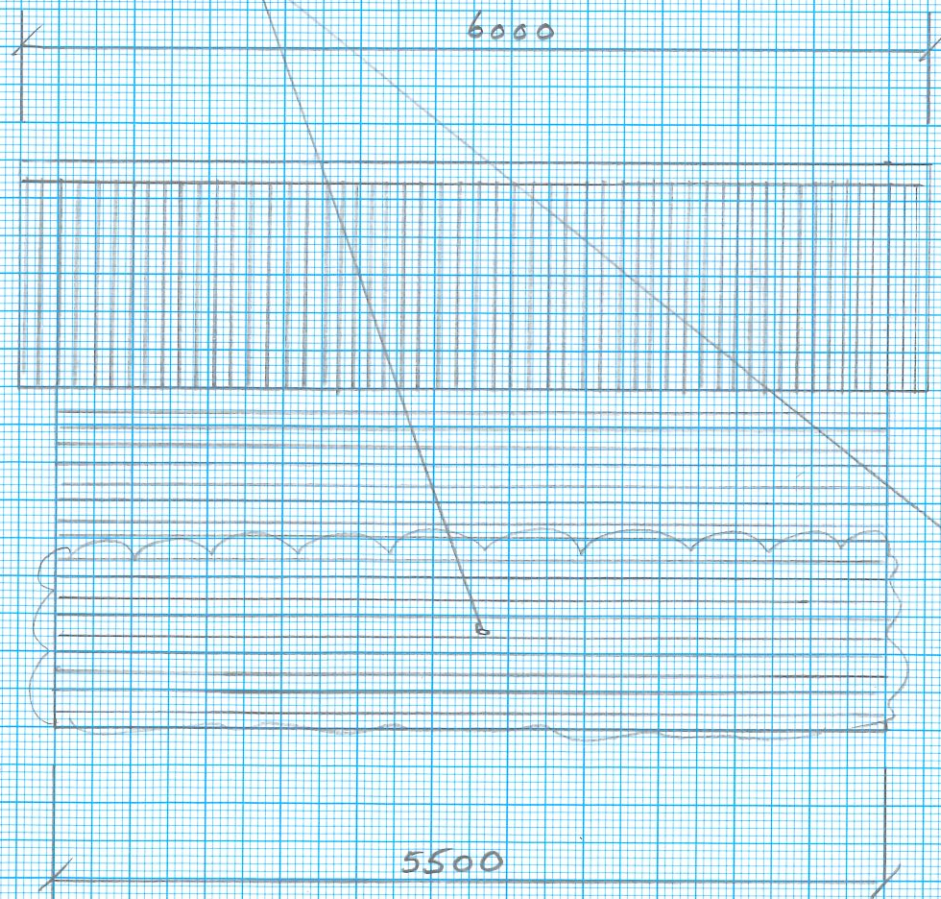


5500

BLACK HINGES MATCHING
EXISTING GARAGE DOOR

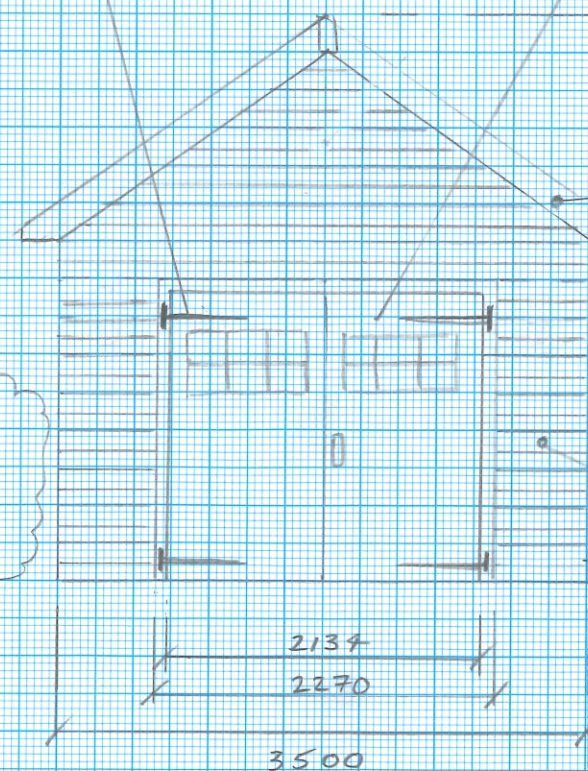

2139
2270
3500

ADDITIONAL FLOORPLAN VIEW (ALSO @ 1.50)

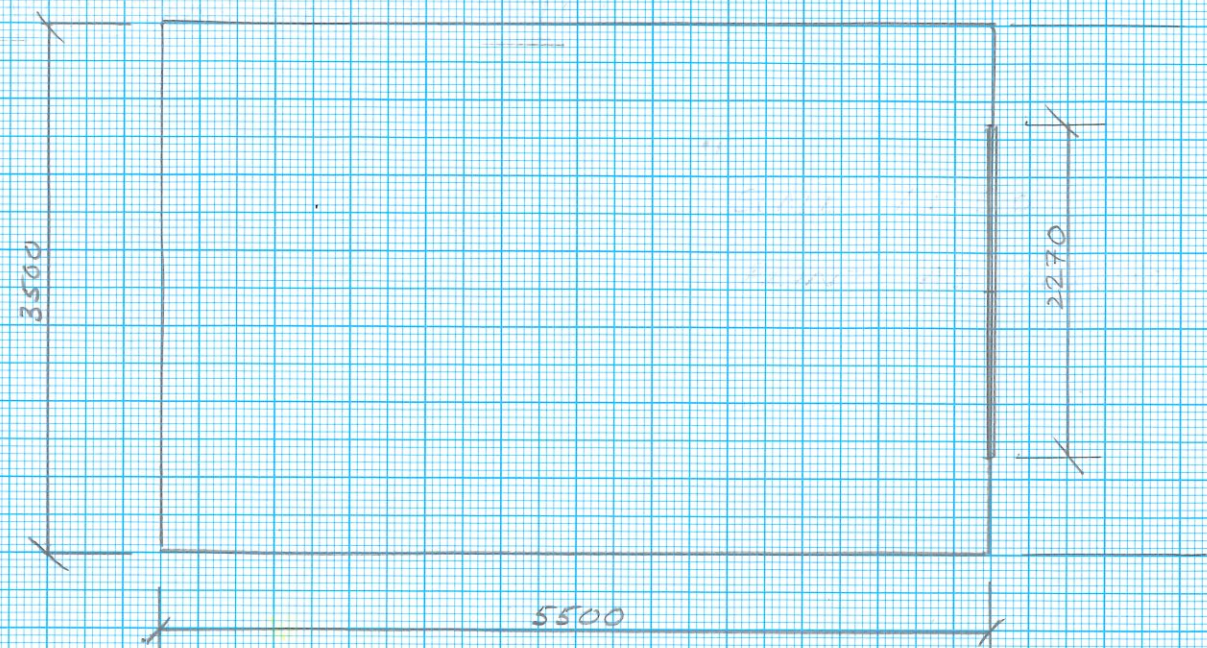

TRADITIONAL CORRUGATED GALVANISED ROOF SHEET

WHITE PAINTED WOODEN DOUBLE DOORS

2134 mm WIDE x 1934 mm TALL

GLAZED & MATCHING EXISTING STYLE EXISTING GARAGE DOOR

PAINTED WHITE.

DOUGLAS FIR FEATHEREDGE BOARD
175MM DEEP FOR MORE TRADITIONAL
LOOK, STAINED BLACK & MATCHING
GARAGE WOODWORK